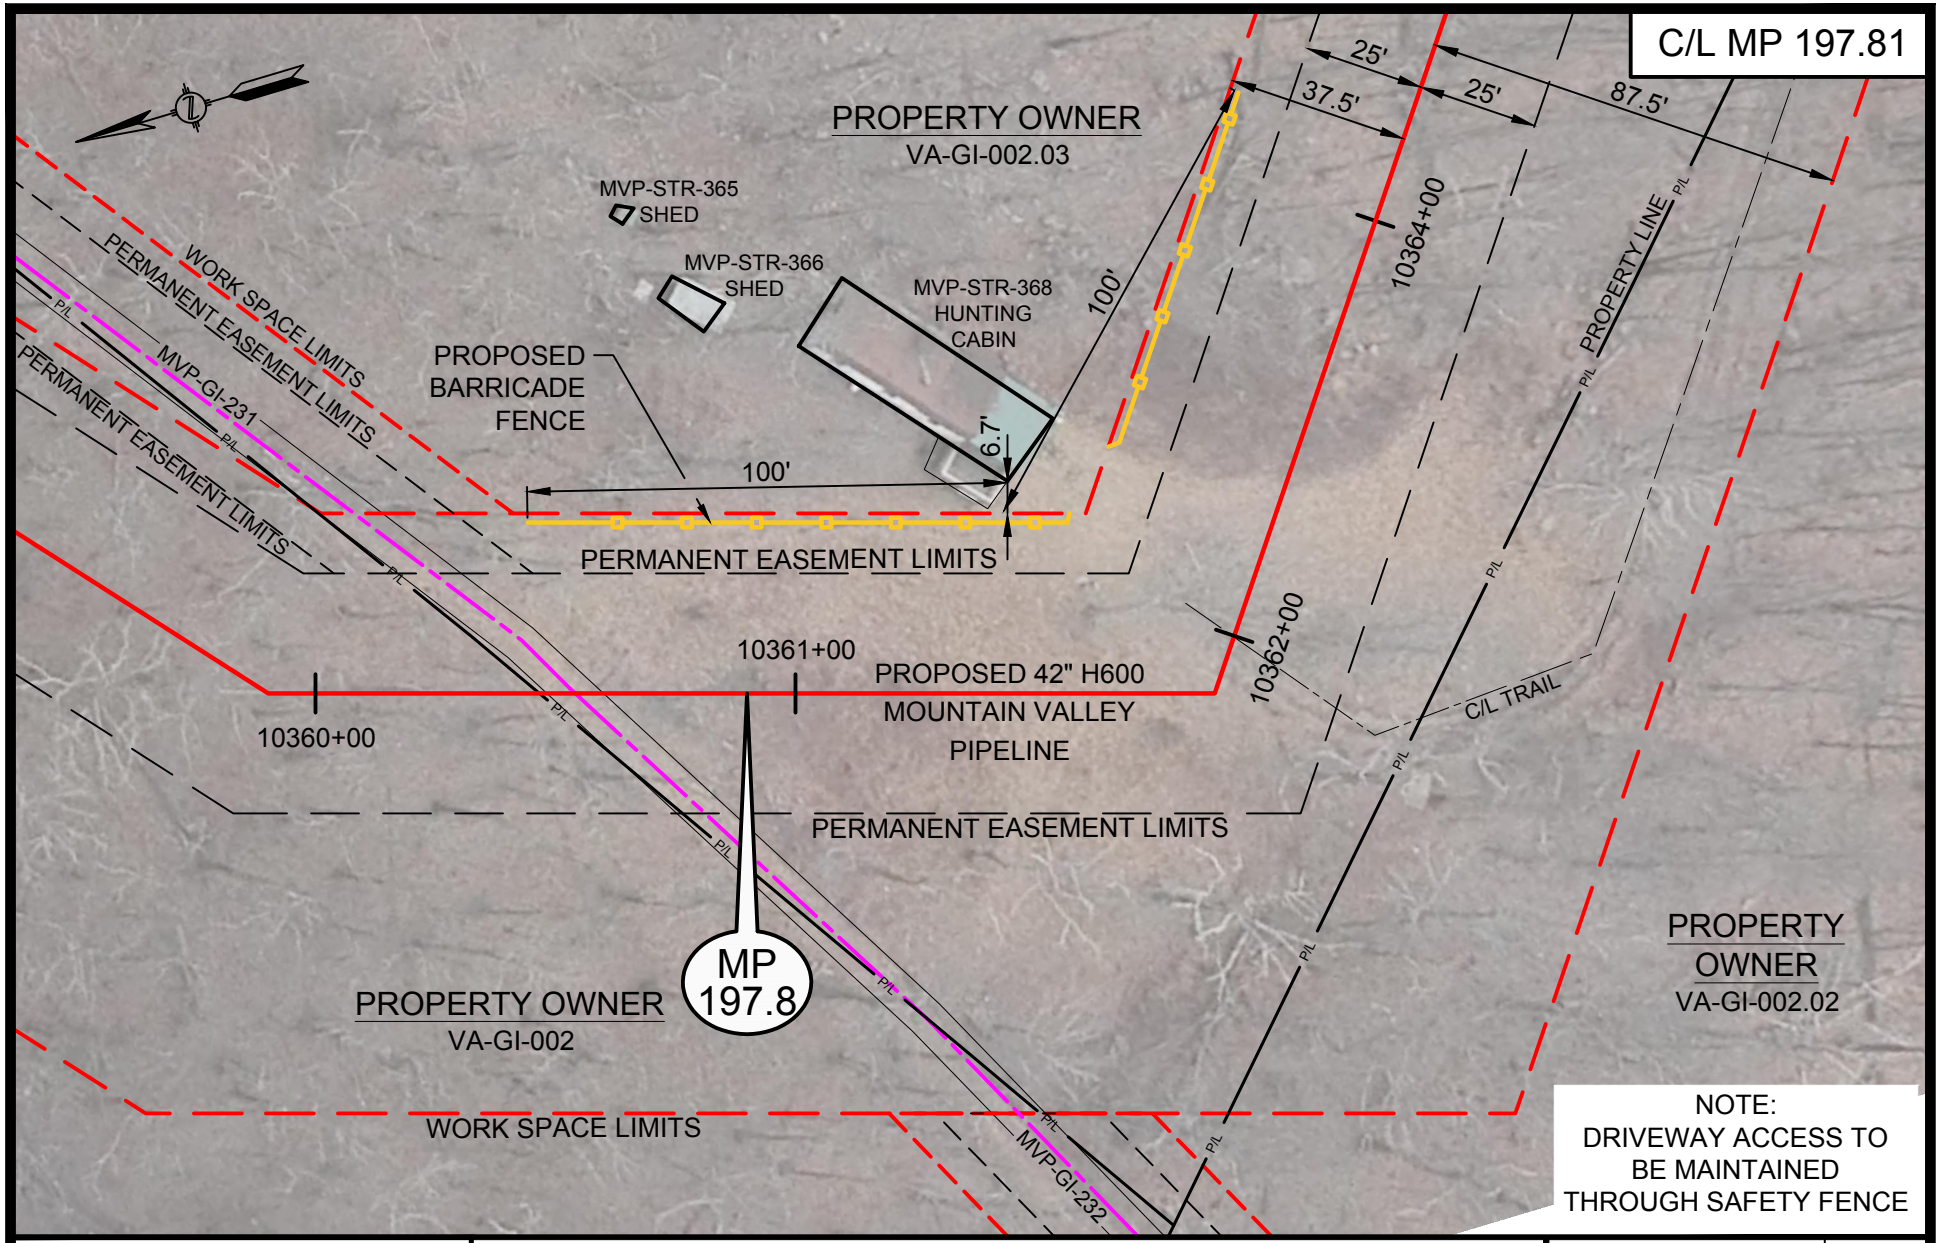

HOLLAND
ENGINEERING

220 Hoover Boulevard, Suite 2
Holland, Michigan 49423-3766
T 616-392-5938 F 616-392-2116

26555 Evergreen Rd. Suite. 430
Southfield, Michigan 48076
T 248-827-7322 F 248-827-7549

www.hollandengineering.com

HEI PROJECT NO.: 14-10-052

Mountain Valley PIPELINE

CONSTRUCTION DETAILS - RESIDENTIAL SITE SPECIFIC

MOUNTAIN VALLEY PIPELINE PROJECT
PROPOSED H-600 PIPELINE
GILES COUNTY, VIRGINIA

SHEET 1 OF 1

DRAWN BY: HEI(DRF)	10/14/16
DRAFTING CK:	
ENVIRONMENTAL CK:	
ENGINEERING CK: .	.
ALIGN. SHEET: PA-GIVA-H600-2	
DRAWING NO.: **RSS-H600-015**	
SCALE: 1" = 40'	REV. 1
DATE OF PLOT: 10/10/2016 2:58 PM	

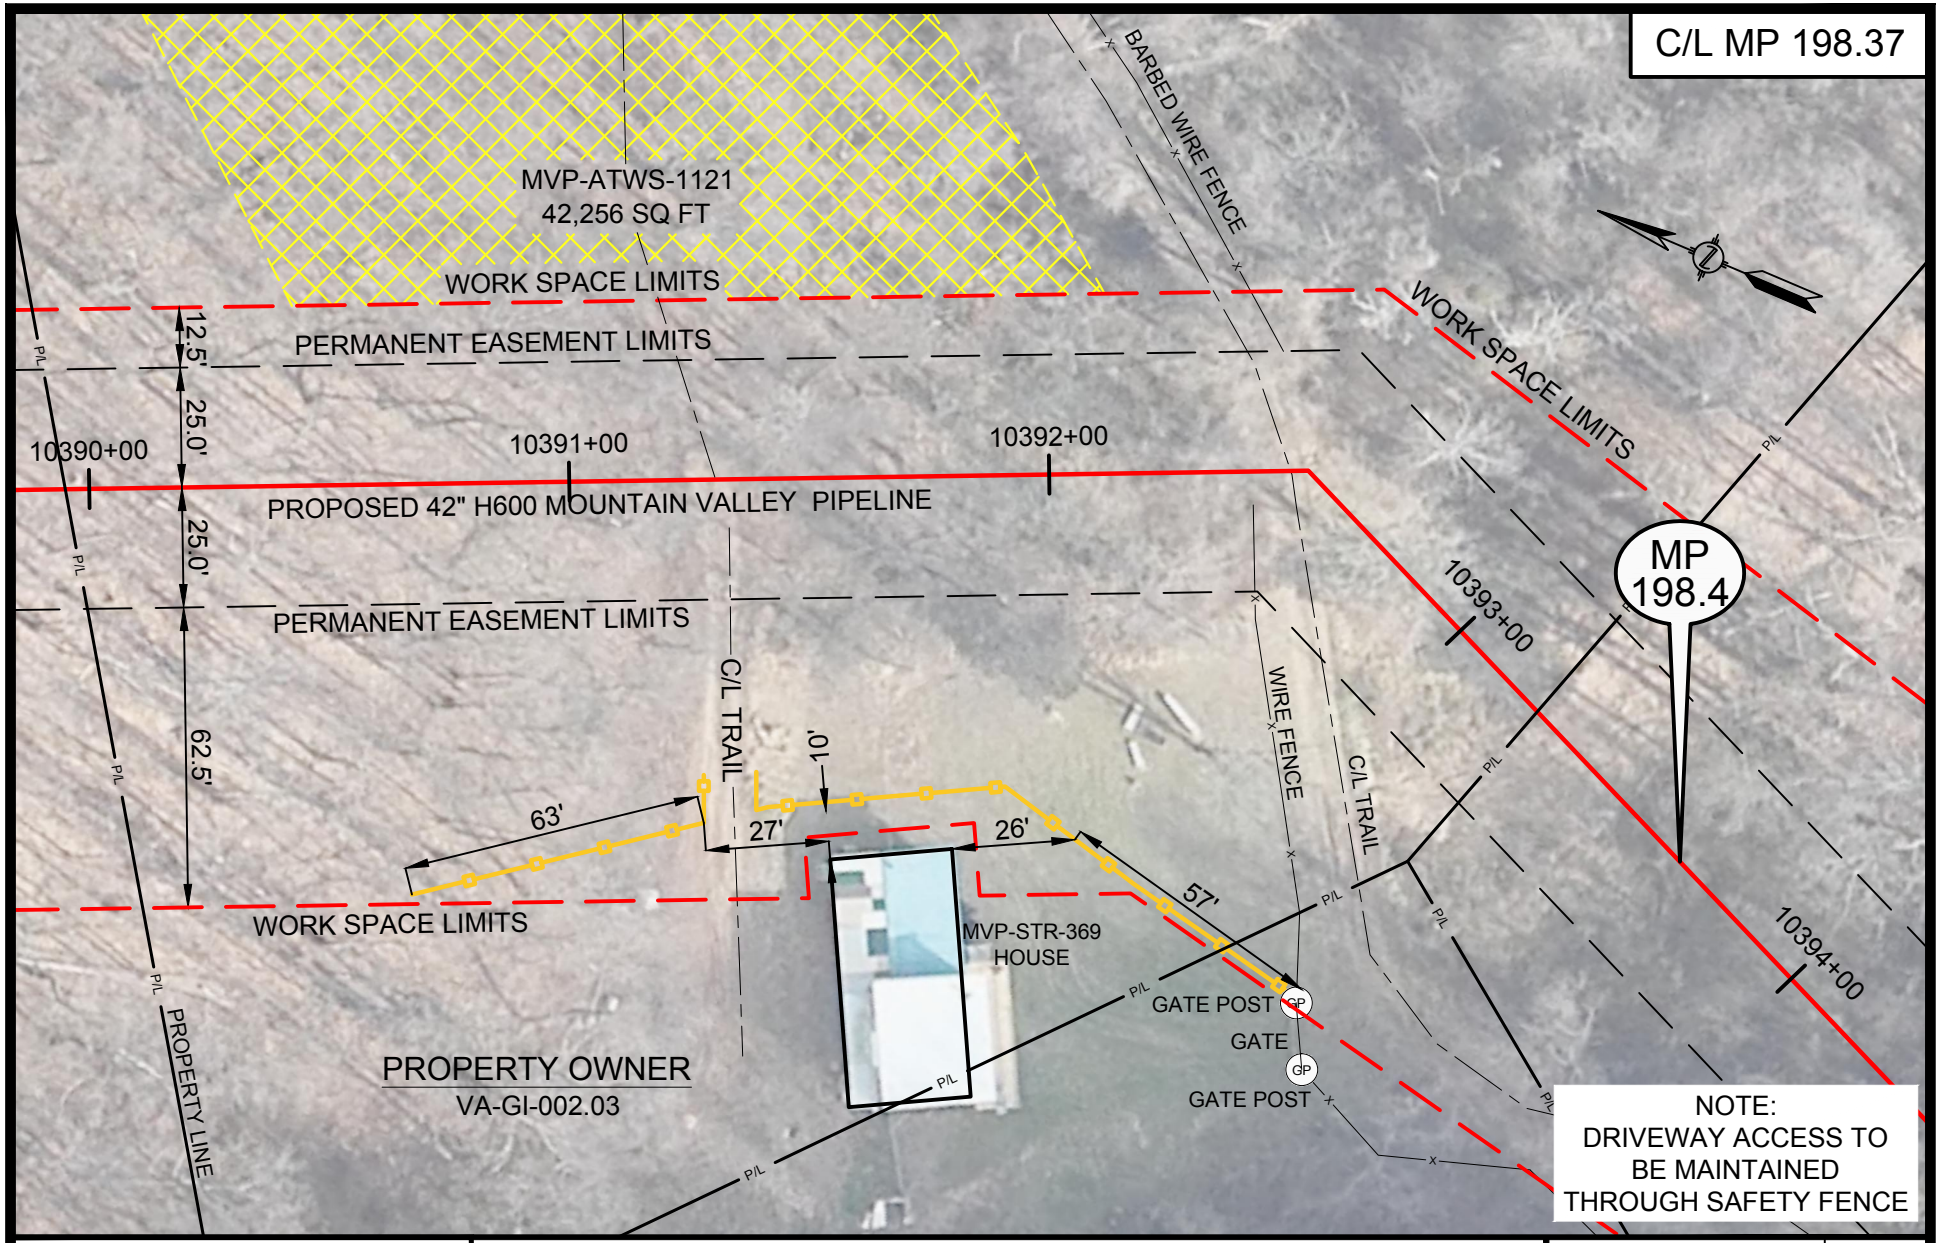

HOLLAND ENGINEERING

220 Hoover Boulevard, Suite 2
Holland, Michigan 49423-3766
T 616-392-5938 F 616-392-2116

26555 Evergreen Rd. Suite. 430
Southfield, Michigan 48076
T 248-827-7322 F 248-827-7549

www.hollandengineering.com

HEI PROJECT NO.: 14-10-052

Mountain Valley PIPELINE

CONSTRUCTION DETAILS - RESIDENTIAL SITE SPECIFIC

MOUNTAIN VALLEY PIPELINE PROJECT
PROPOSED H-600 PIPELINE
GILES COUNTY, VIRGINIA

SHEET 1 OF 1

DRAWN BY: HEI(DRF)	10/14/16
DRAFTING CK:	
ENVIRONMENTAL CK:	
ENGINEERING CK: .	.
ALIGN. SHEET: PA-GIVA-H600-3	
DRAWING NO.: **RSS-H600-016**	
SCALE: 1" = 40'	REV. 1
DATE OF PLOT: 10/10/2016 2:59 PM	

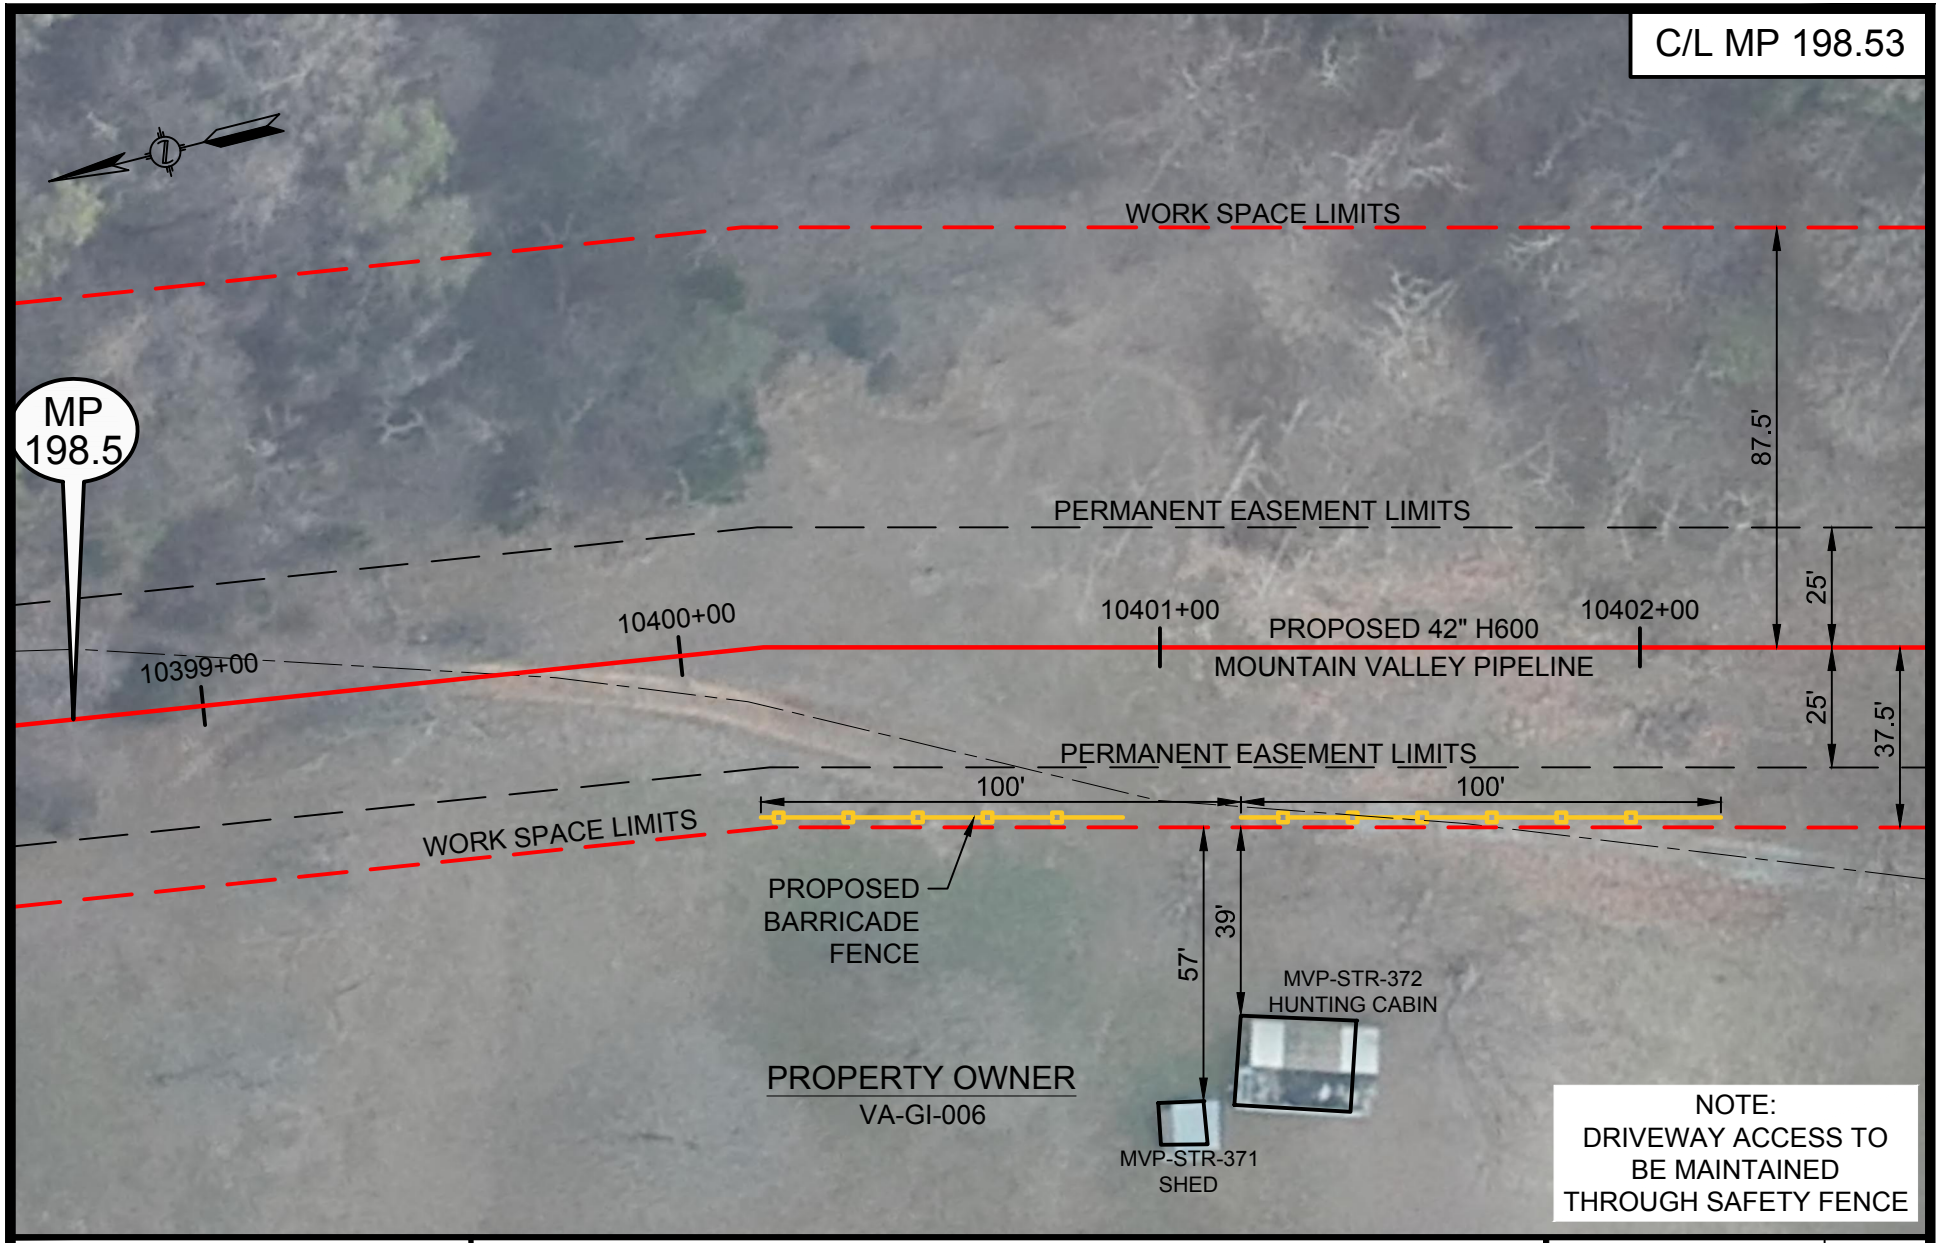

HOLLAND ENGINEERING

220 Hoover Boulevard, Suite 2
Holland, Michigan 49423-3766
T 616-392-5938 F 616-392-2116

26555 Evergreen Rd. Suite. 430
Southfield, Michigan 48076
T 248-827-7322 F 248-827-7549

www.hollandengineering.com

HEI PROJECT NO.: 14-10-052

Mountain Valley PIPELINE

CONSTRUCTION DETAILS - RESIDENTIAL SITE SPECIFIC

MOUNTAIN VALLEY PIPELINE PROJECT
PROPOSED H-600 PIPELINE
GILES COUNTY, VIRGINIA

SHEET 1 OF 1

DRAWN BY: HEI(SRD)	10/14/16
DRAFTING CK:	
ENVIRONMENTAL CK:	
ENGINEERING CK: .	.
ALIGN. SHEET: PA-GIVA-H600-04	
DRAWING NO.: **RSS-H600-133**	
SCALE: 1" = 40'	REV. 0
DATE OF PLOT: 10/10/2016 2:59 PM	

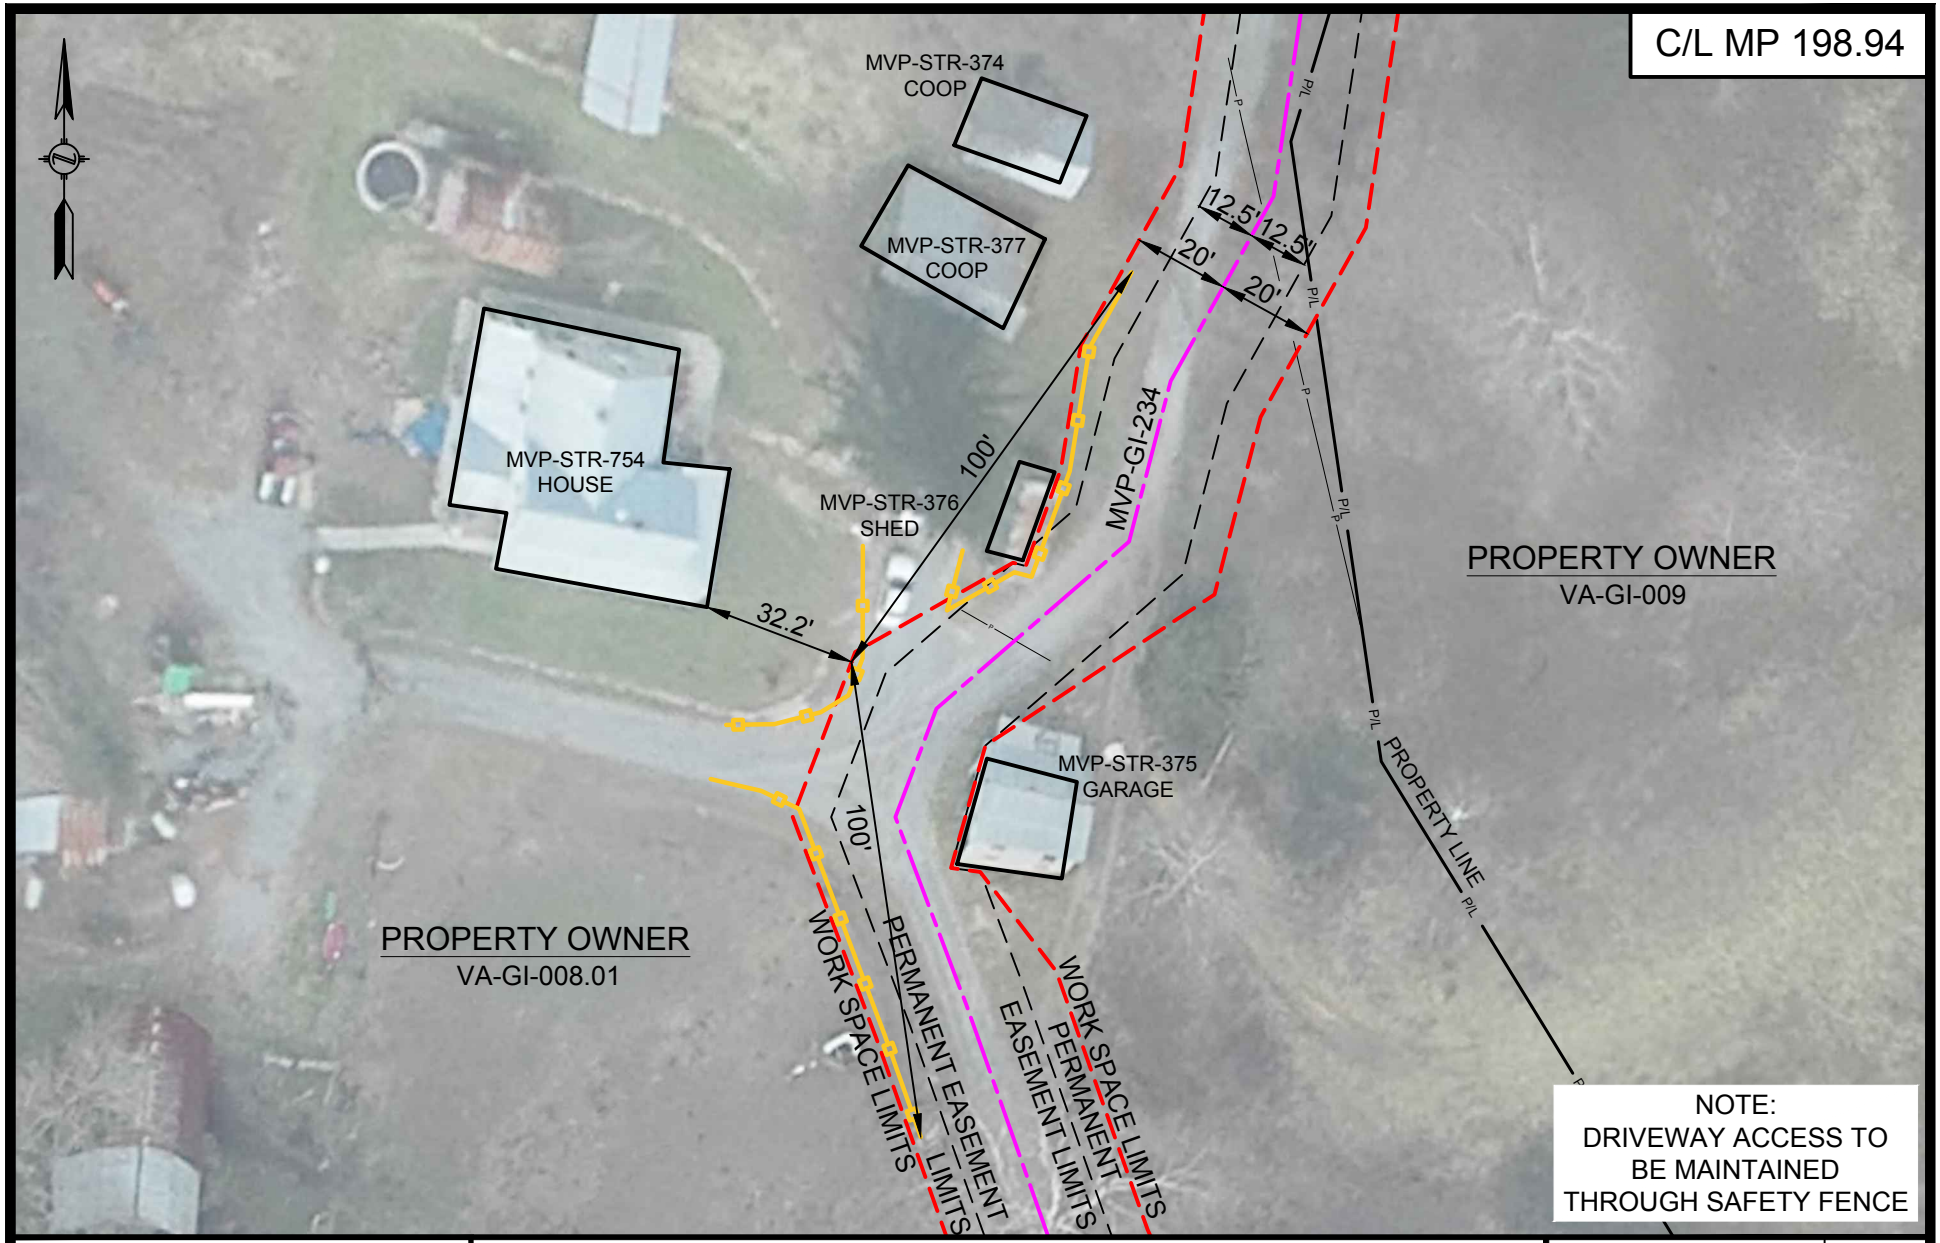

HOLLAND
ENGINEERING

220 Hoover Boulevard, Suite 2
Holland, Michigan 49423-3766
T 616-392-5938 F 616-392-2116

26555 Evergreen Rd. Suite. 430
Southfield, Michigan 48076
T 248-827-7322 F 248-827-7549

www.hollandengineering.com

HEI PROJECT NO.: 14-10-052

Mountain Valley PIPELINE

CONSTRUCTION DETAILS - RESIDENTIAL SITE SPECIFIC

MOUNTAIN VALLEY PIPELINE PROJECT
PROPOSED H-600 PIPELINE
GILES COUNTY, VIRGINIA

SHEET 1 OF 1

DRAWN BY: HEI(SRD)	10/14/16
DRAFTING CK:	
ENVIRONMENTAL CK:	
ENGINEERING CK: .	.
DETAIL SHEET: MVP-QDAR-H600-80	
DRAWING NO.: **RSS-H600-187**	
SCALE: 1" = 40'	REV. 0
DATE OF PLOT: 10/10/2016 3:00 PM	

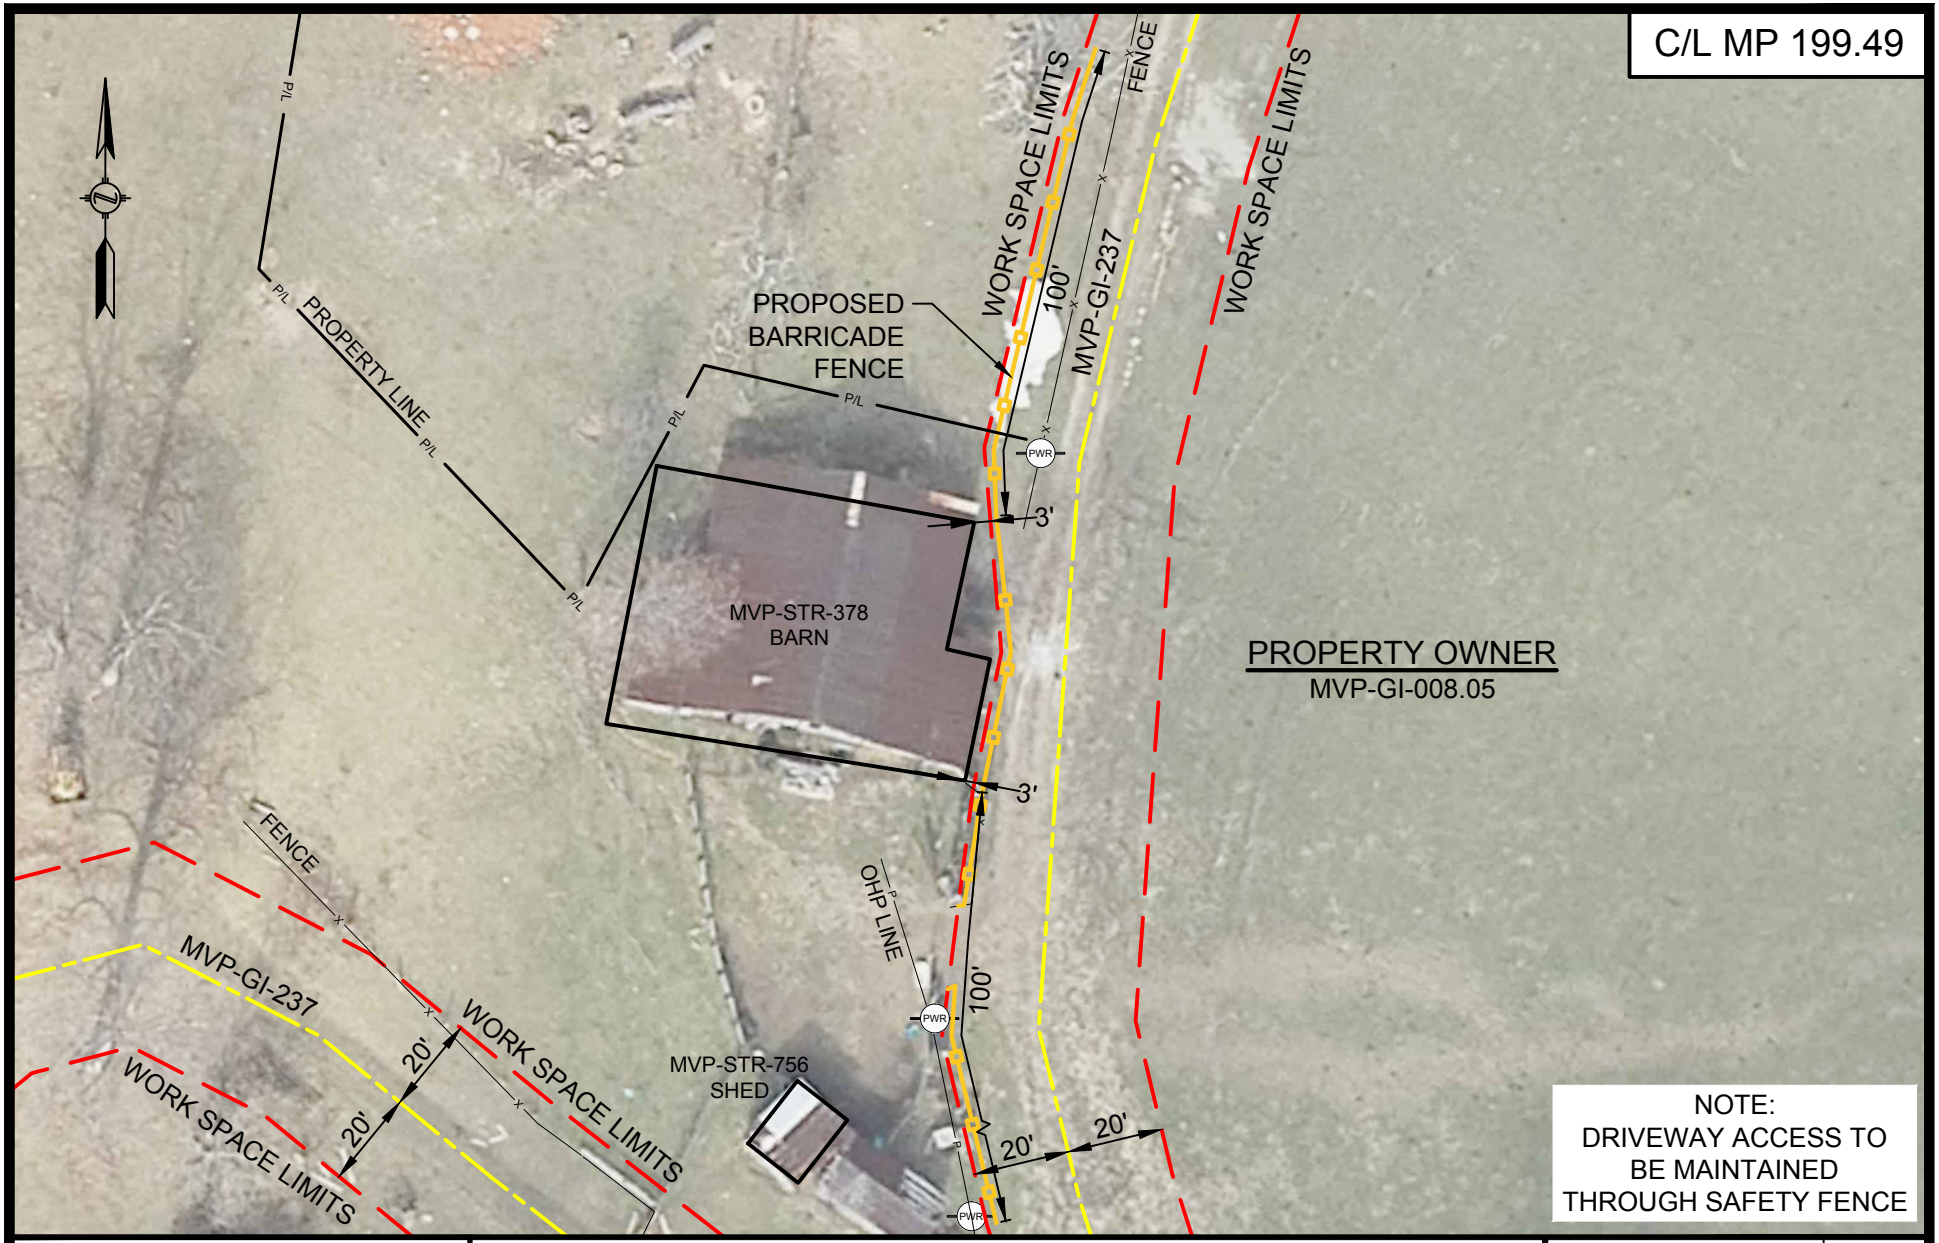

HOLLAND
ENGINEERING

220 Hoover Boulevard, Suite 2
Holland, Michigan 49423-3766
T 616-392-5938 F 616-392-2116

26555 Evergreen Rd. Suite. 430
Southfield, Michigan 48076
T 248-827-7322 F 248-827-7549

www.hollandengineering.com

HEI PROJECT NO.: 14-10-052

Mountain Valley PIPELINE

CONSTRUCTION DETAILS - RESIDENTIAL SITE SPECIFIC

MOUNTAIN VALLEY PIPELINE PROJECT
PROPOSED H-600 PIPELINE
GILES COUNTY, VIRGINIA

SHEET 1 OF 1

DRAWN BY: HEI(DRF)	10/14/16
DRAFTING CK:	
ENVIRONMENTAL CK:	
ENGINEERING CK: .	.
ALIGN. SHEET: PA-GIVA-H600-04	
DRAWING NO.: **RSS-H600-076**	
SCALE: 1" = 40'	REV. 1
DATE OF PLOT: 10/10/2016 3:01 PM	

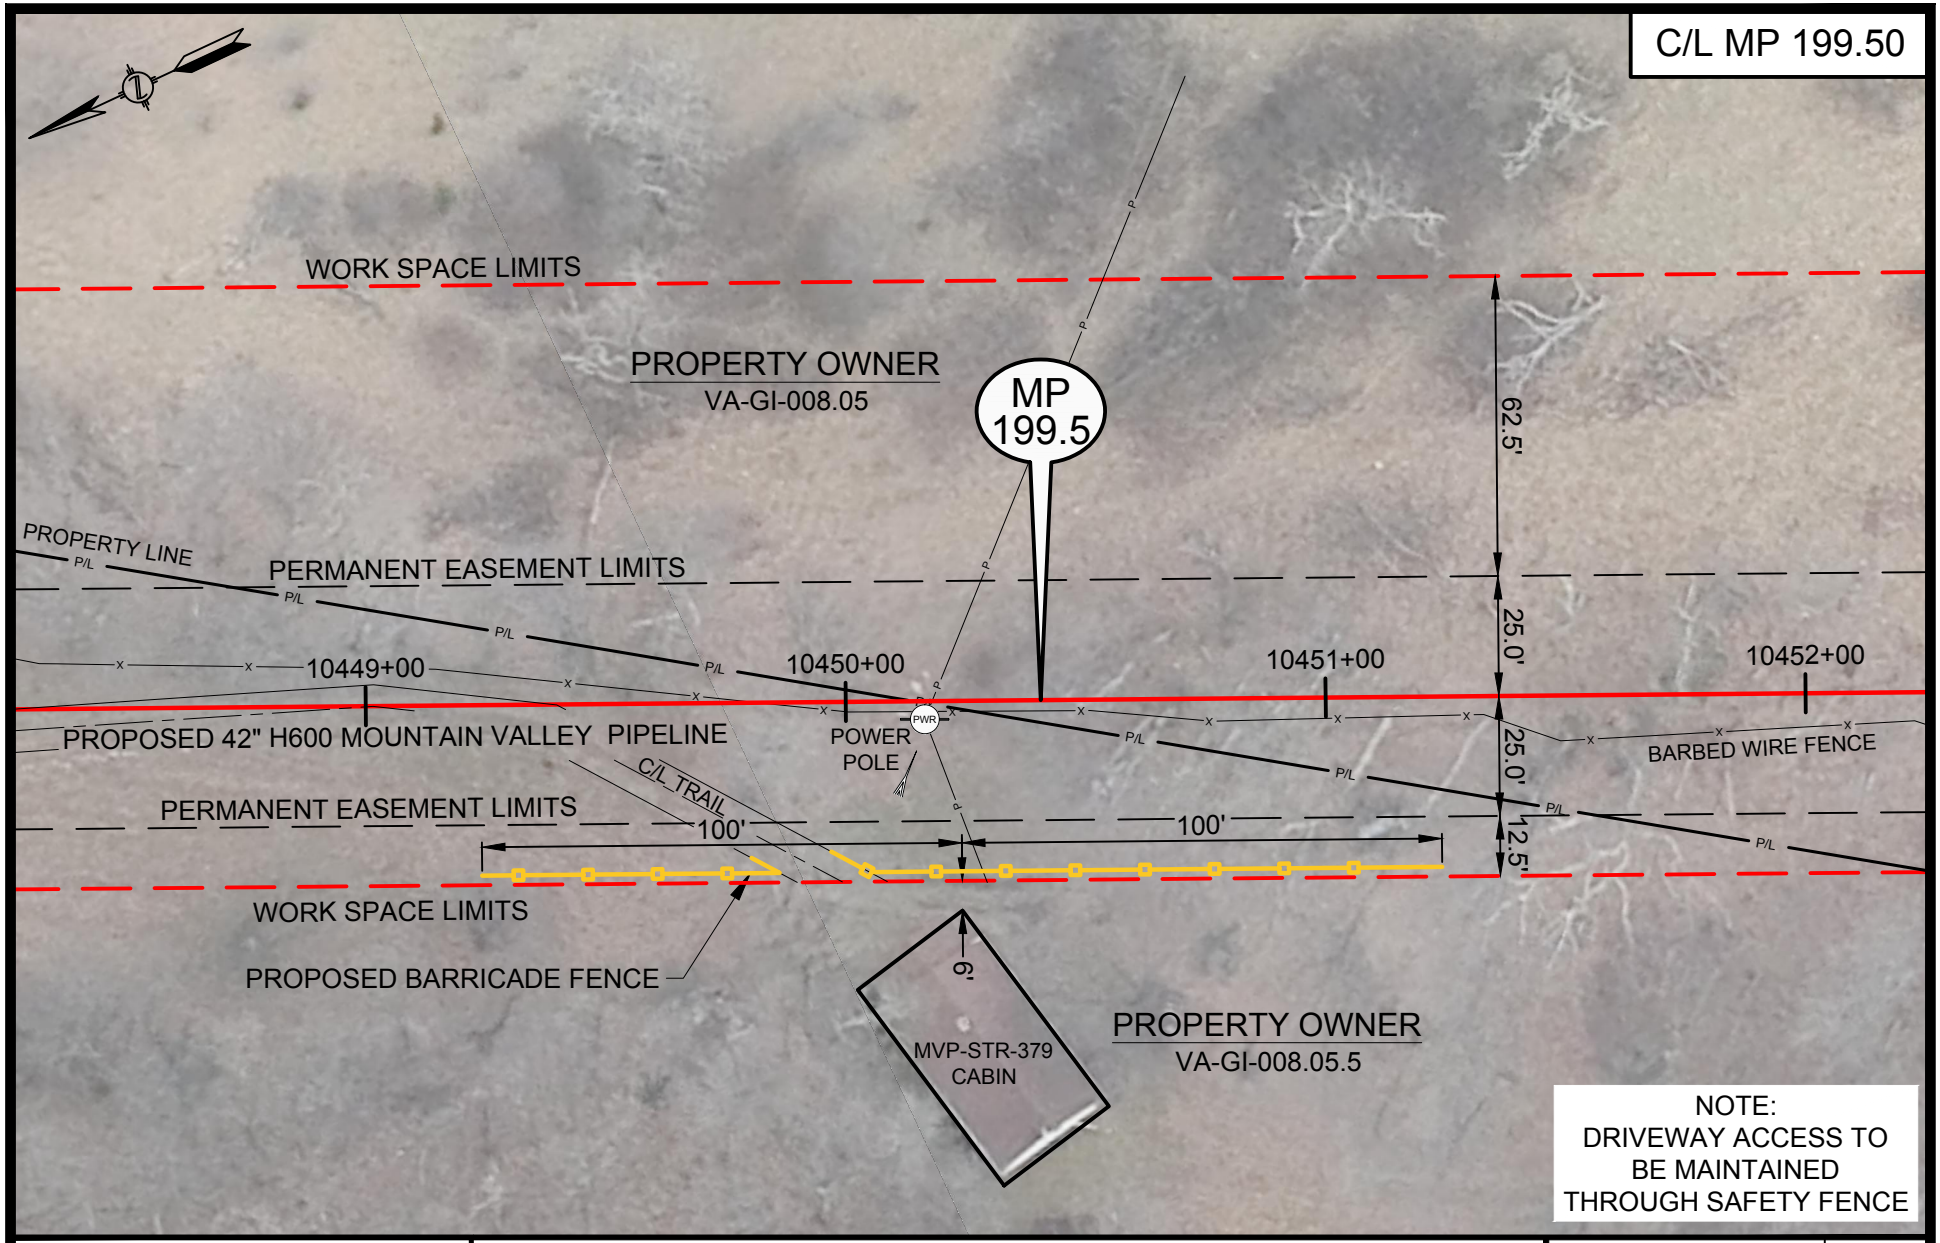

HOLLAND
ENGINEERING

220 Hoover Boulevard, Suite 2
Holland, Michigan 49423-3766
T 616-392-5938 F 616-392-2116

26555 Evergreen Rd. Suite. 430
Southfield, Michigan 48076
T 248-827-7322 F 248-827-7549

www.hollandengineering.com

HEI PROJECT NO.: 14-10-052

Mountain Valley PIPELINE

CONSTRUCTION DETAILS - RESIDENTIAL SITE SPECIFIC

MOUNTAIN VALLEY PIPELINE PROJECT
PROPOSED H-600 PIPELINE
GILES COUNTY, VIRGINIA

SHEET 1 OF 1

DRAWN BY: HEI(DRF)	10/14/16
DRAFTING CK:	
ENVIRONMENTAL CK:	
ENGINEERING CK: .	.
ALIGN. SHEET: PA-GIVA-H600-4	
DRAWING NO.: **RSS-H600-017**	
SCALE: 1" = 40'	REV. 1
DATE OF PLOT: 10/10/2016 3:01 PM	

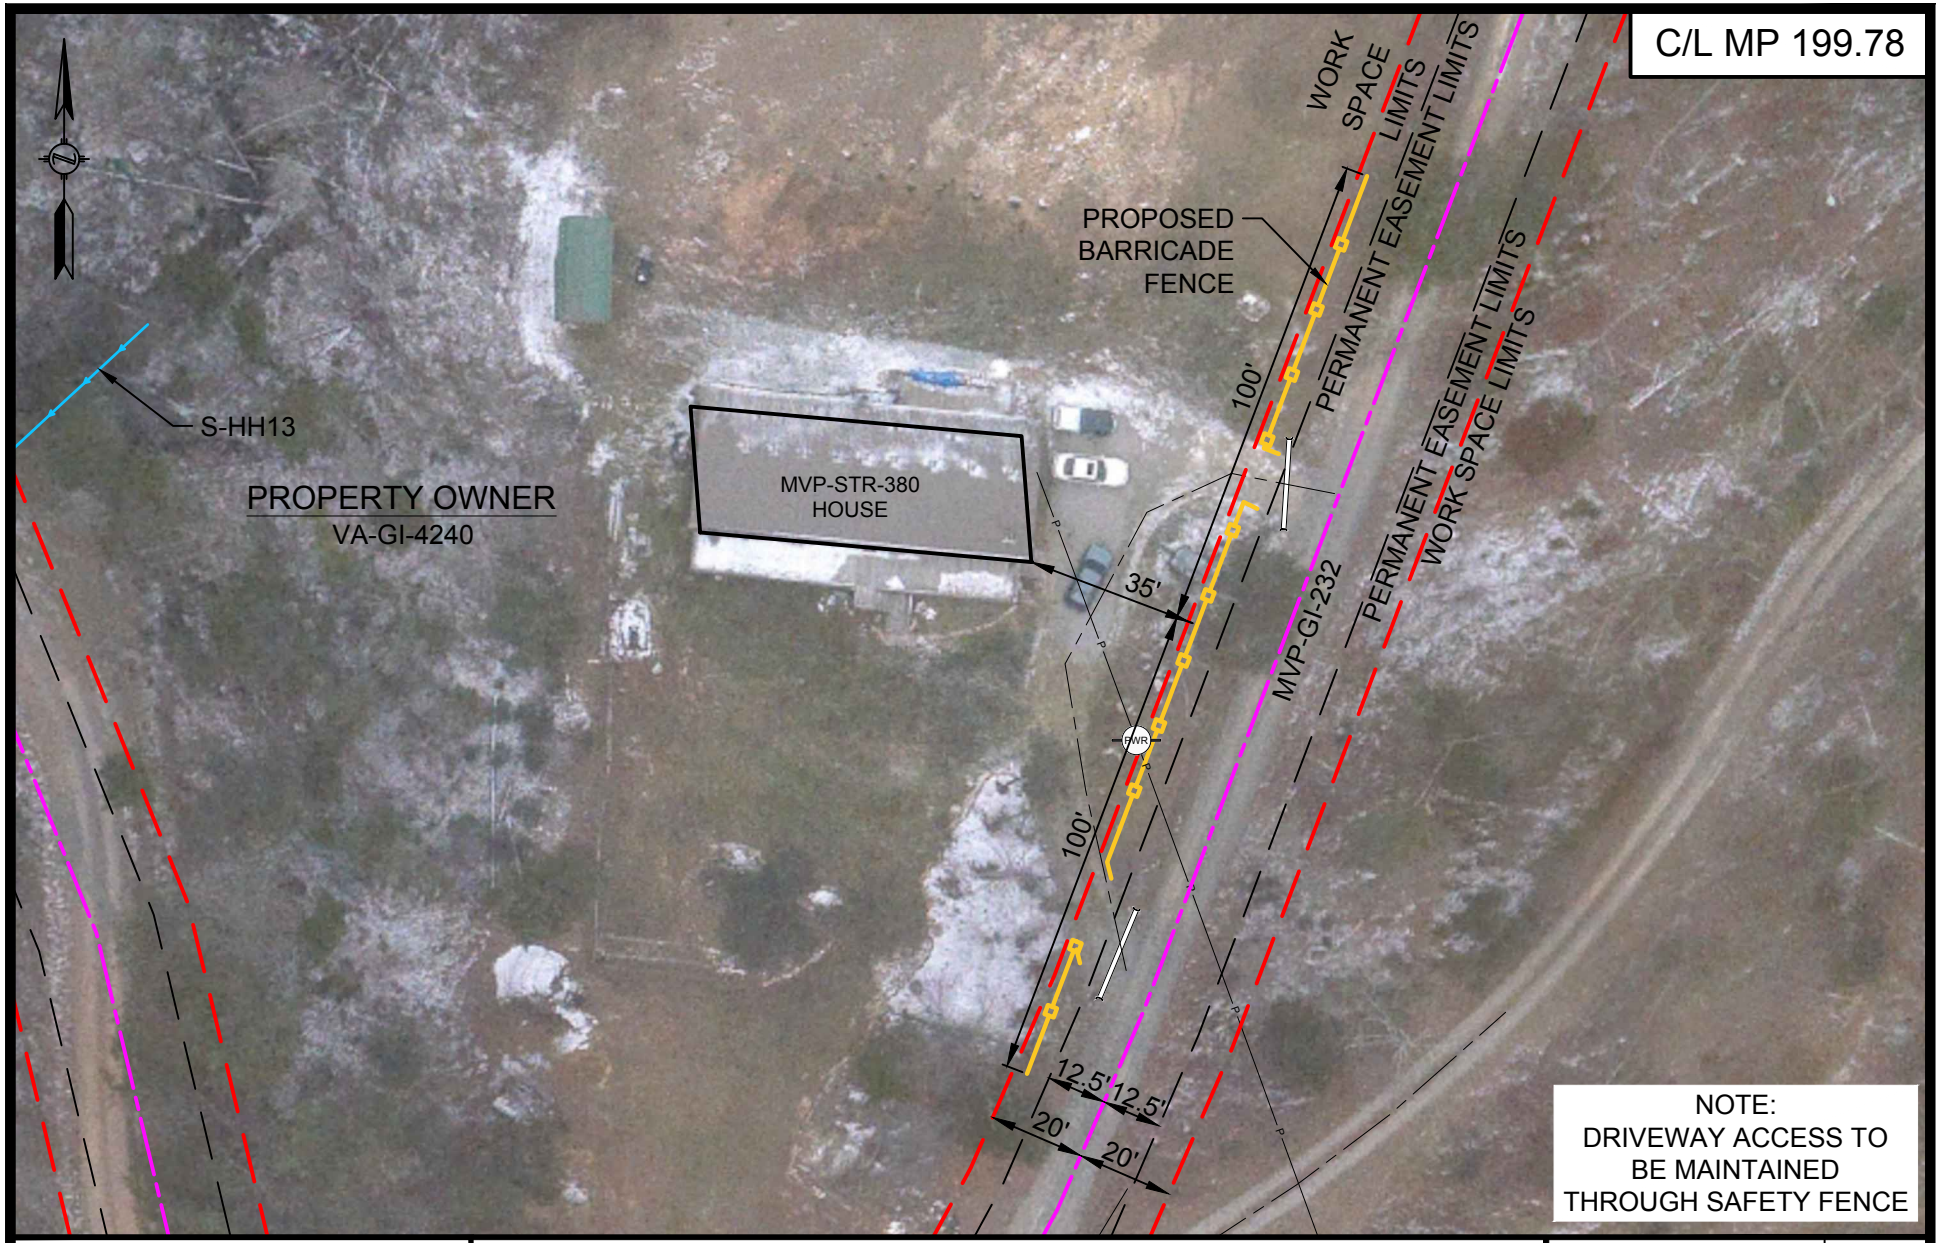

HOLLAND ENGINEERING

220 Hoover Boulevard, Suite 2
Holland, Michigan 49423-3766
T 616-392-5938 F 616-392-2116

26555 Evergreen Rd. Suite. 430
Southfield, Michigan 48076
T 248-827-7322 F 248-827-7549

www.hollandengineering.com

HEI PROJECT NO.: 14-10-052

Mountain Valley PIPELINE

CONSTRUCTION DETAILS - RESIDENTIAL SITE SPECIFIC

MOUNTAIN VALLEY PIPELINE PROJECT
PROPOSED H-600 PIPELINE
GILES COUNTY, VIRGINIA

SHEET 1 OF 1

DRAWN BY: HEI(SRD)	10/14/16
DRAFTING CK:	
ENVIRONMENTAL CK:	
ENGINEERING CK: .	.
DETAIL SHEET: MVP-QDAR-H600-76	
DRAWING NO.: **RSS-H600-132**	
SCALE: 1" = 40'	REV. 0
DATE OF PLOT: 10/10/2016 3:02 PM	

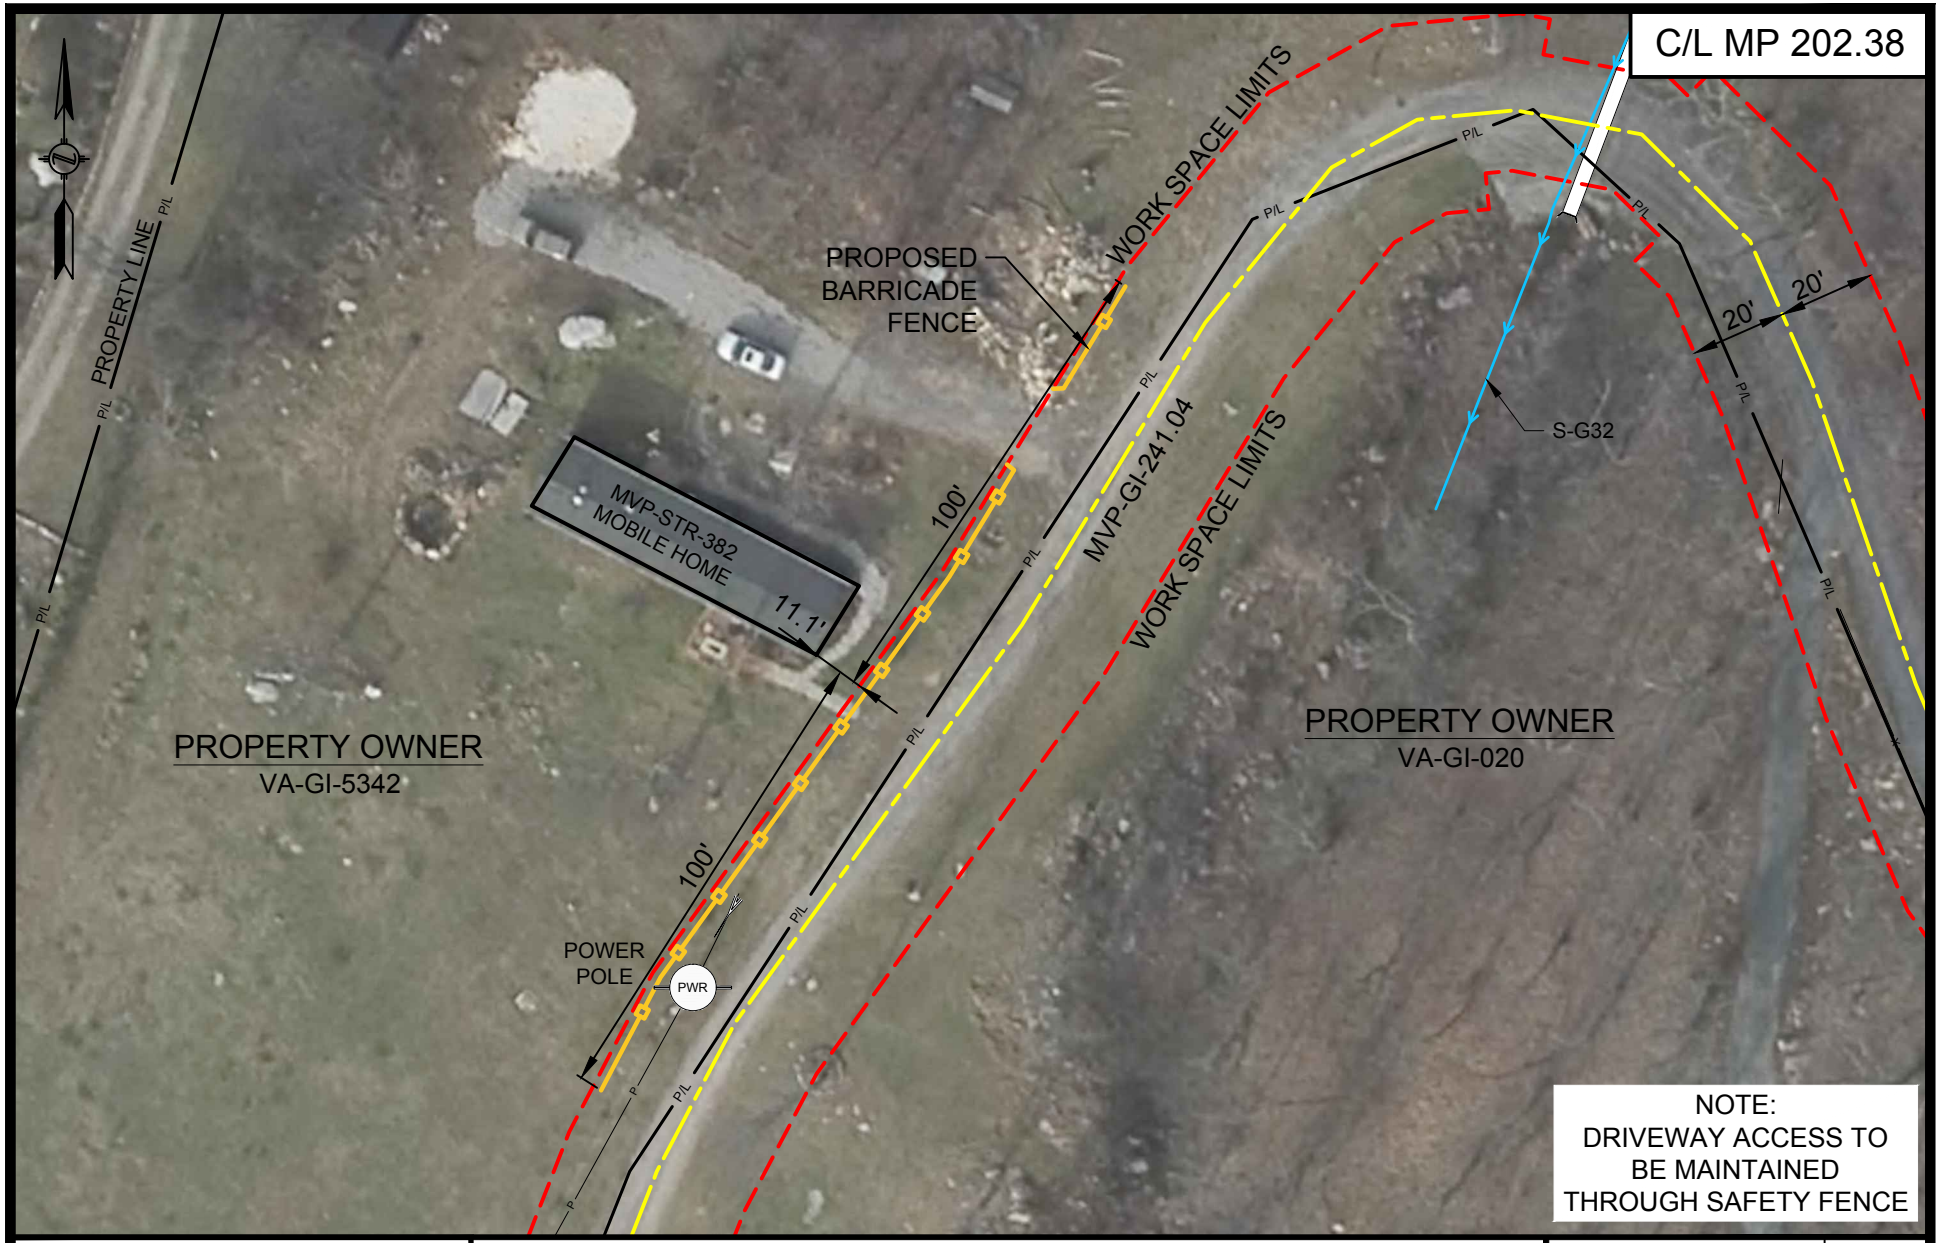

HOLLAND
ENGINEERING

220 Hoover Boulevard, Suite 2
Holland, Michigan 49423-3766
T 616-392-5938 F 616-392-2116

26555 Evergreen Rd. Suite. 430
Southfield, Michigan 48076
T 248-827-7322 F 248-827-7549

www.hollandengineering.com

HEI PROJECT NO.: 14-10-052

Mountain Valley PIPELINE

CONSTRUCTION DETAILS - RESIDENTIAL SITE SPECIFIC

MOUNTAIN VALLEY PIPELINE PROJECT
PROPOSED H-600 PIPELINE
GILES COUNTY, VIRGINIA

SHEET 1 OF 1

DRAWN BY: HEI(SRD)	10/14/16
DRAFTING CK:	
ENVIRONMENTAL CK:	
ENGINEERING CK: .	.
ALIGN. SHEET: PA-GIVA-H600-08	
DRAWING NO.: **RSS-H600-208**	
SCALE: 1" = 40'	REV. 0
DATE OF PLOT: 10/10/2016 3:03 PM	

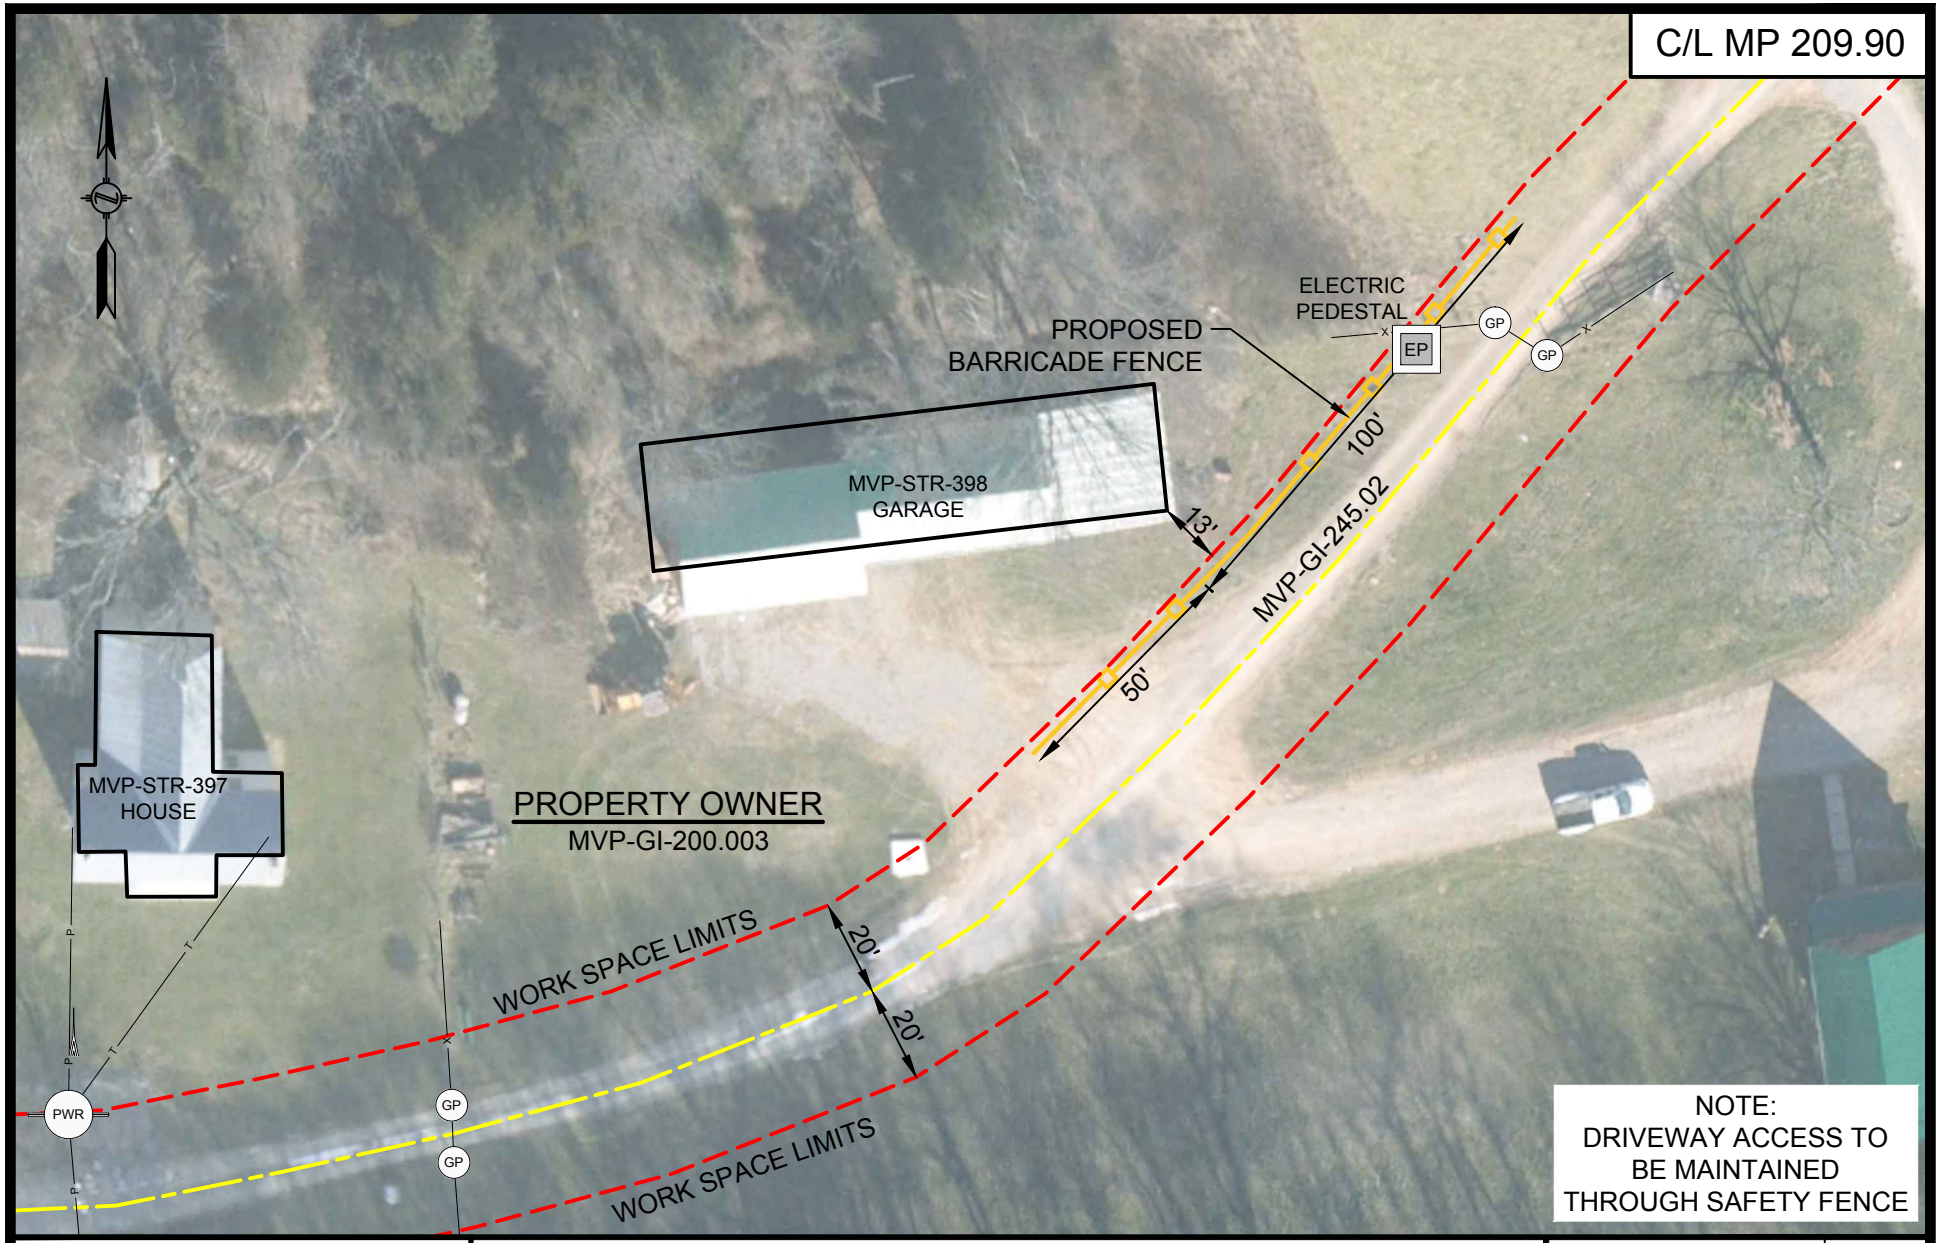

HOLLAND
ENGINEERING

220 Hoover Boulevard, Suite 2
Holland, Michigan 49423-3766
T 616-392-5938 F 616-392-2116

26555 Evergreen Rd. Suite. 430
Southfield, Michigan 48076
T 248-827-7322 F 248-827-7549

www.hollandengineering.com

HEI PROJECT NO.: 14-10-052

Mountain Valley PIPELINE

CONSTRUCTION DETAILS - RESIDENTIAL SITE SPECIFIC

MOUNTAIN VALLEY PIPELINE PROJECT
PROPOSED H-600 PIPELINE
GILES COUNTY, VIRGINIA

SHEET 1 OF 1

DRAWN BY: HEI(DRF)	10/14/16
DRAFTING CK:	
ENVIRONMENTAL CK:	
ENGINEERING CK: .	.
DETAIL SHEET: MVP-QDAR-H600-83	
DRAWING NO.: **RSS-H600-077**	
SCALE: 1" = 40'	REV. 1
DATE OF PLOT: 10/10/2016 3:04 PM	

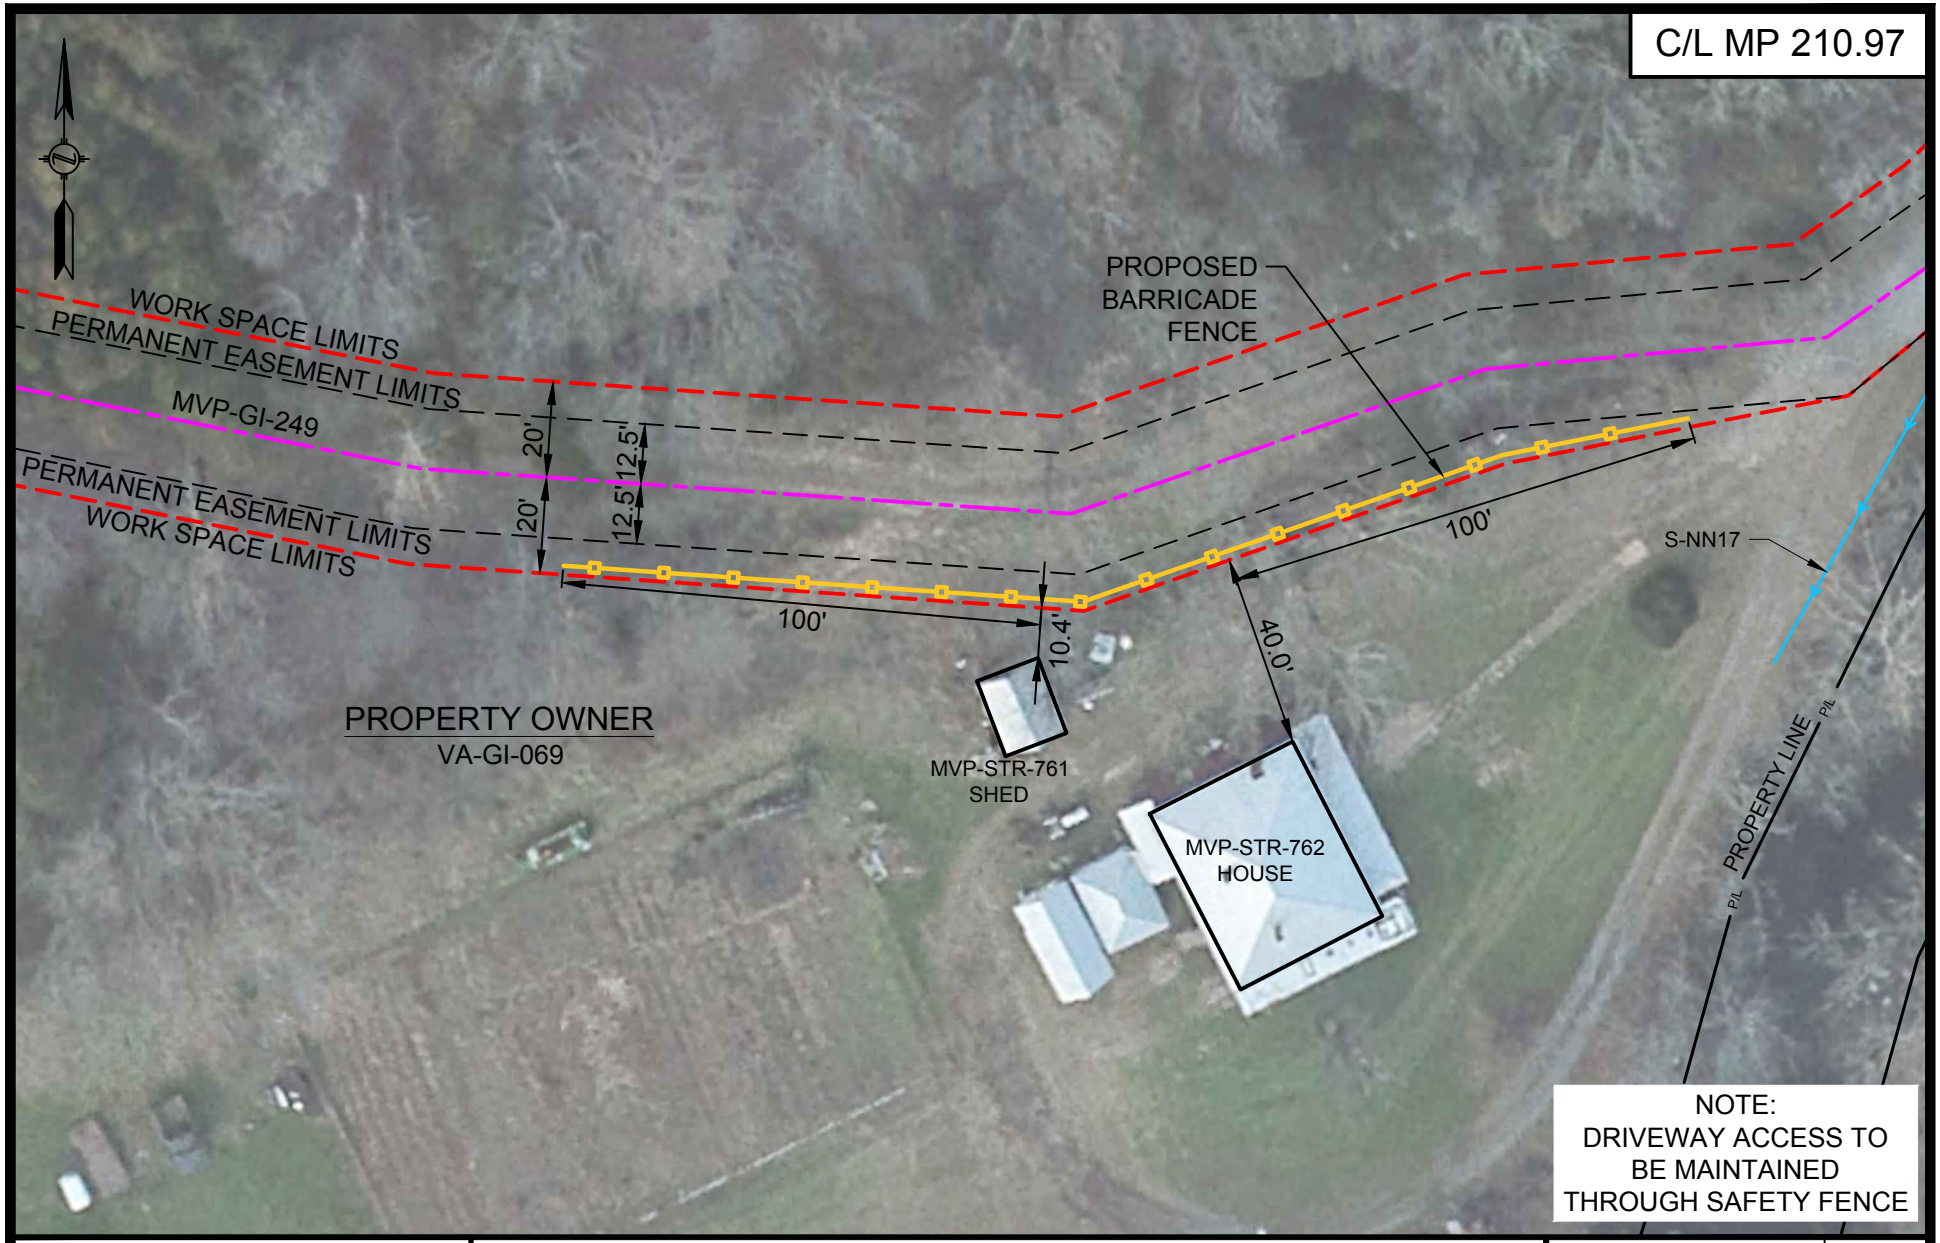

HOLLAND
ENGINEERING

220 Hoover Boulevard, Suite 2
Holland, Michigan 49423-3766
T 616-392-5938 F 616-392-2116

26555 Evergreen Rd. Suite. 430
Southfield, Michigan 48076
T 248-827-7322 F 248-827-7549

www.hollandengineering.com

HEI PROJECT NO.: 14-10-052

Mountain Valley PIPELINE

CONSTRUCTION DETAILS - RESIDENTIAL SITE SPECIFIC

MOUNTAIN VALLEY PIPELINE PROJECT
PROPOSED H-600 PIPELINE
GILES COUNTY, VIRGINIA

SHEET 1 OF 1

DRAWN BY: HEI(SRD)	10/14/16
DRAFTING CK:	
ENVIRONMENTAL CK:	
ENGINEERING CK: .	.
ALIGN. SHEET: PA-GIVA-H600-16	
DRAWING NO.: **RSS-H600-188**	
SCALE: 1" = 40'	REV. 0
DATE OF PLOT: 10/10/2016 3:05 PM	

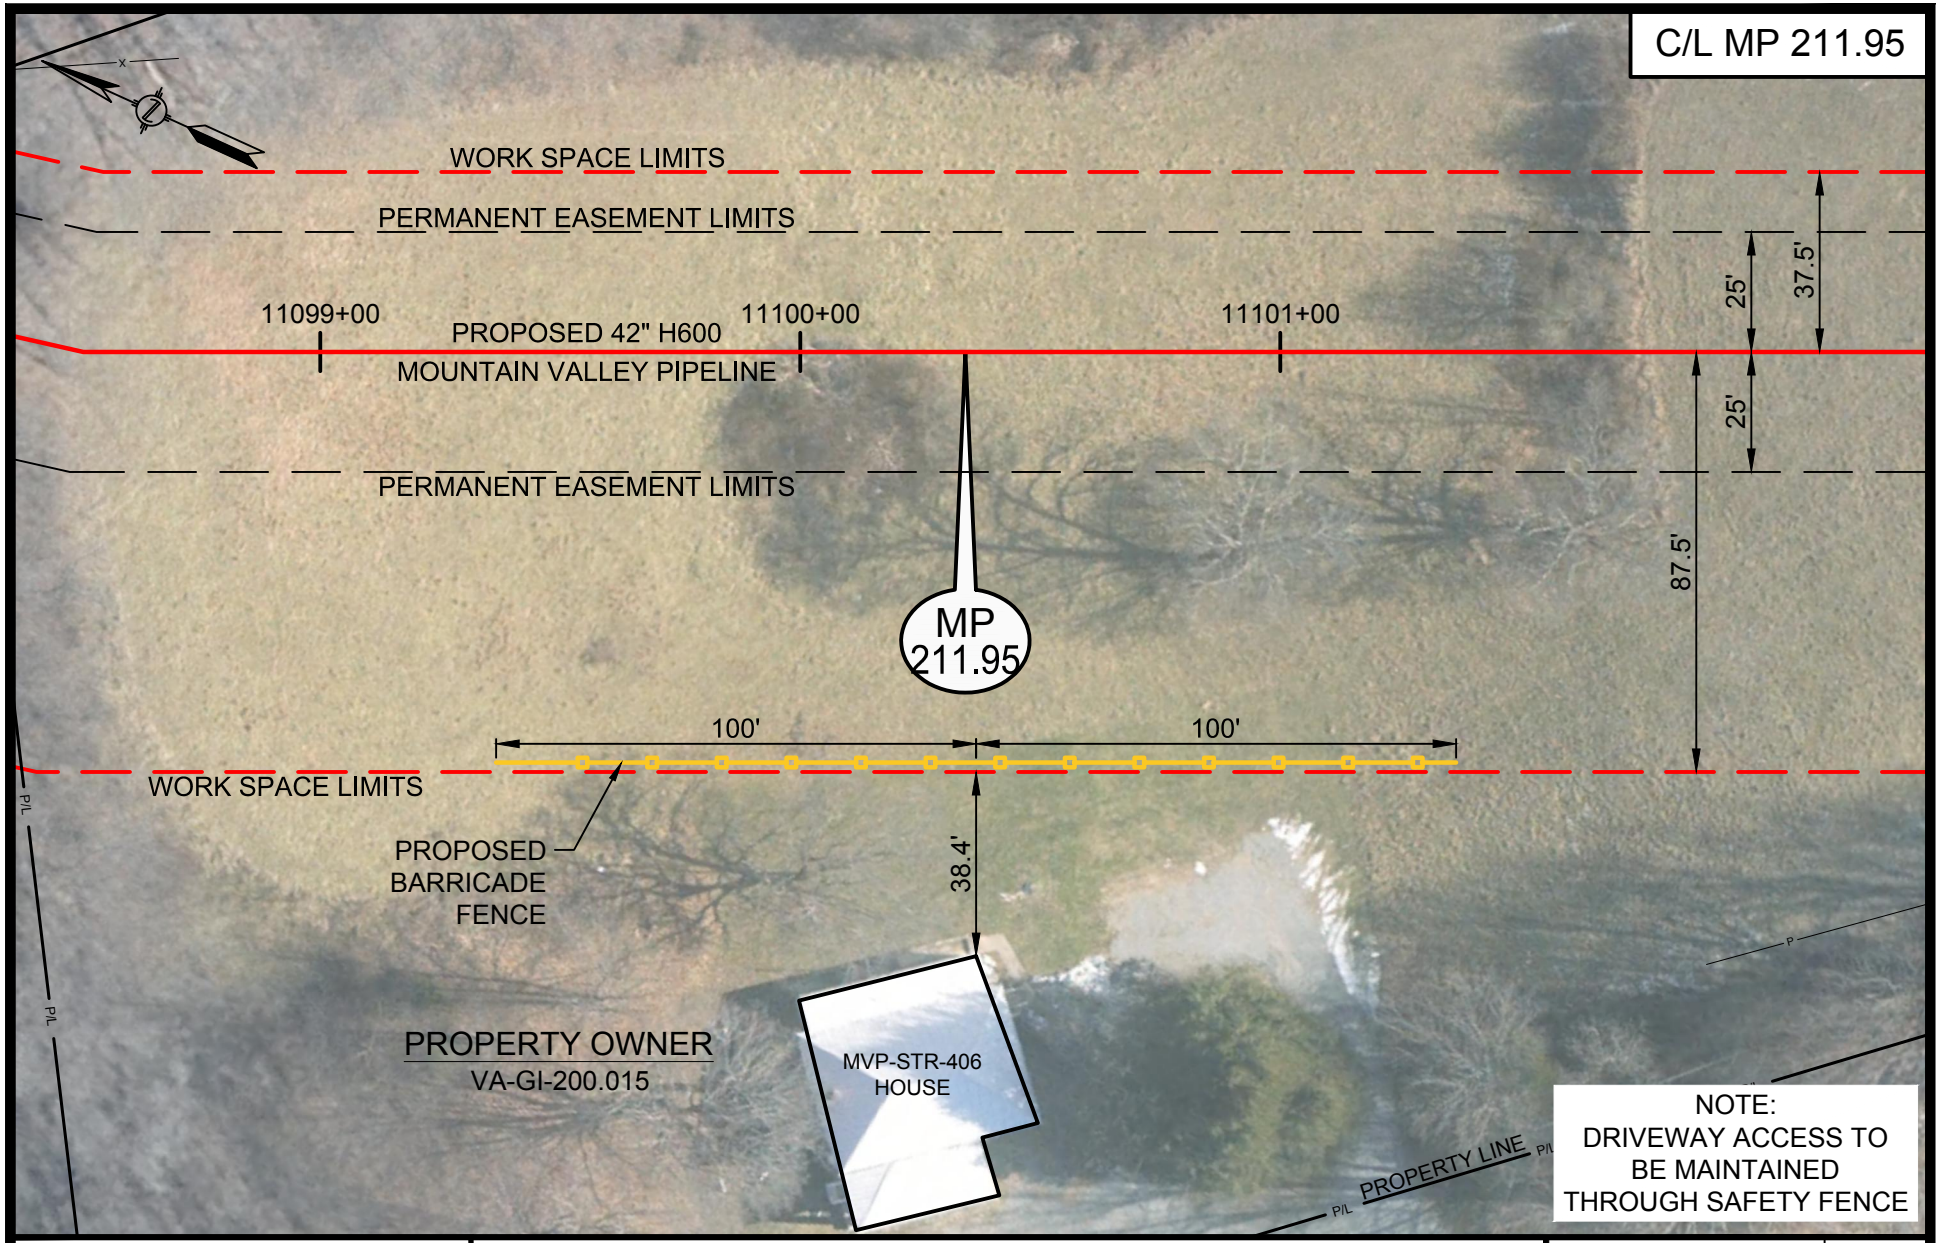

HOLLAND
ENGINEERING

220 Hoover Boulevard, Suite 2
Holland, Michigan 49423-3766
T 616-392-5938 F 616-392-2116

26555 Evergreen Rd. Suite. 430
Southfield, Michigan 48076
T 248-827-7322 F 248-827-7549

www.hollandengineering.com

HEI PROJECT NO.: 14-10-052

Mountain Valley PIPELINE

CONSTRUCTION DETAILS - RESIDENTIAL SITE SPECIFIC

MOUNTAIN VALLEY PIPELINE PROJECT
PROPOSED H-600 PIPELINE
GILES COUNTY, VIRGINIA

SHEET 1 OF 1

DRAWN BY: HEI(SRD)	10/14/16
DRAFTING CK:	
ENVIRONMENTAL CK:	
ENGINEERING CK: .	.
ALIGN. SHEET: PA-GIVA-H600-17	
DRAWING NO.: **RSS-H600-135**	
SCALE: 1" = 40'	REV. 0
DATE OF PLOT: 10/10/2016 3:06 PM	

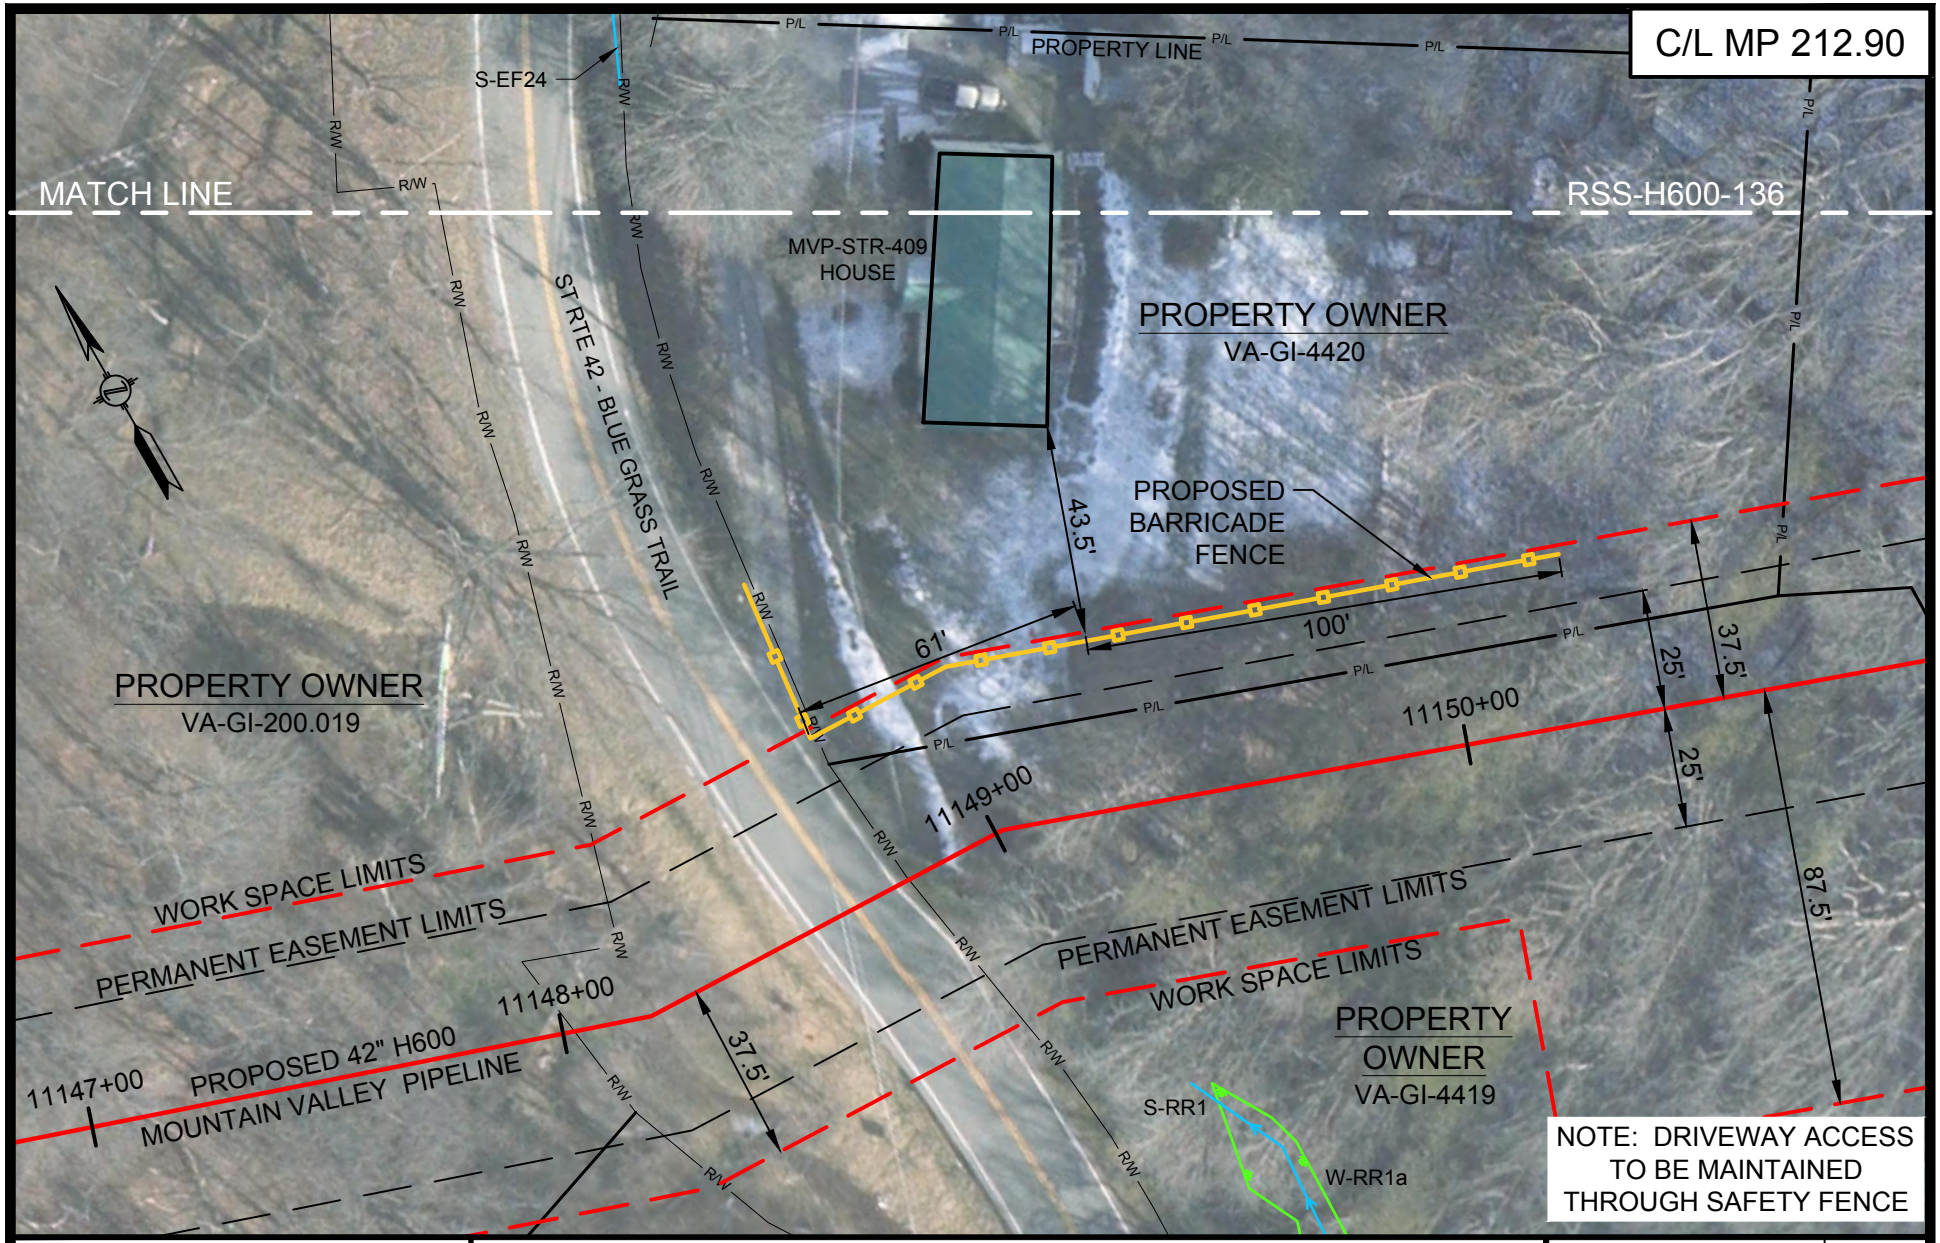

HOLLAND
ENGINEERING

220 Hoover Boulevard, Suite 2
Holland, Michigan 49423-3766
T 616-392-5938 F 616-392-2116

26555 Evergreen Rd. Suite. 430
Southfield, Michigan 48076
T 248-827-7322 F 248-827-7549

www.hollandengineering.com

HEI PROJECT NO.: 14-10-052

Mountain Valley PIPELINE

CONSTRUCTION DETAILS - RESIDENTIAL SITE SPECIFIC

MOUNTAIN VALLEY PIPELINE PROJECT
PROPOSED H-600 PIPELINE
GILES COUNTY, VIRGINIA

SHEET 1 OF 1

DRAWN BY: HEI(SRD)	10/14/16
DRAFTING CK:	
ENVIRONMENTAL CK:	
ENGINEERING CK: .	.
ALIGN. SHEET: PA-GIVA-H600-17	
DRAWING NO.: **RSS-H600-212**	
SCALE: 1" = 40'	REV. 0
DATE OF PLOT: 10/10/2016 3:06 PM	

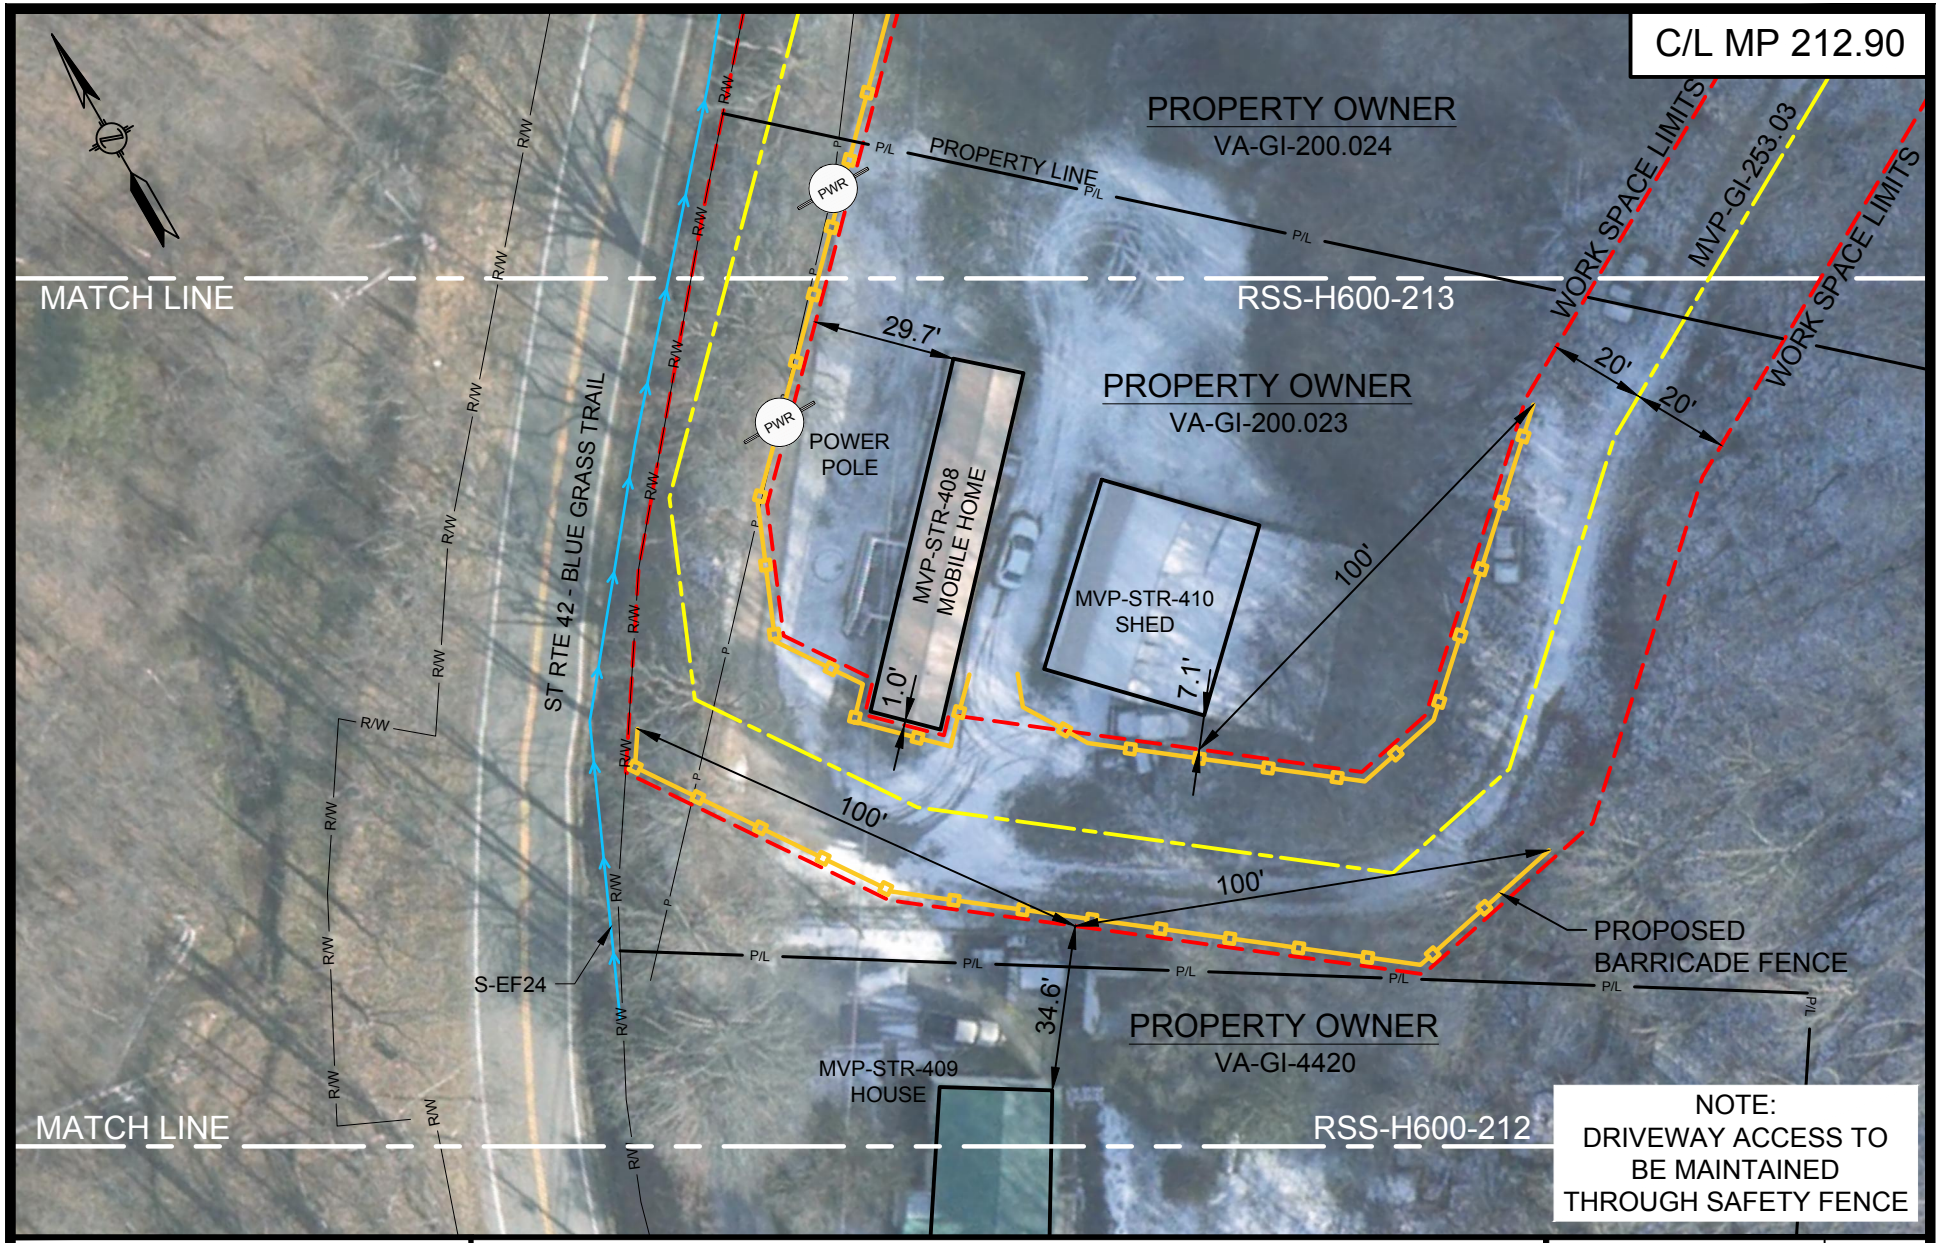

HOLLAND ENGINEERING

220 Hoover Boulevard, Suite 2
Holland, Michigan 49423-3766
T 616-392-5938 F 616-392-2116

26555 Evergreen Rd. Suite. 430
Southfield, Michigan 48076
T 248-827-7322 F 248-827-7549

www.hollandengineering.com

HEI PROJECT NO.: 14-10-052

Mountain Valley PIPELINE

CONSTRUCTION DETAILS - RESIDENTIAL SITE SPECIFIC

MOUNTAIN VALLEY PIPELINE PROJECT
PROPOSED H-600 PIPELINE
GILES COUNTY, VIRGINIA

SHEET 1 OF 1

DRAWN BY: HEI(SRD)	10/14/16
DRAFTING CK:	
ENVIRONMENTAL CK:	
ENGINEERING CK: .	.
ALIGN. SHEET: PA-GIVA-H600-17	
DRAWING NO.: **RSS-H600-136**	
SCALE: 1" = 40'	REV. 0
DATE OF PLOT: 10/10/2016 3:07 PM	

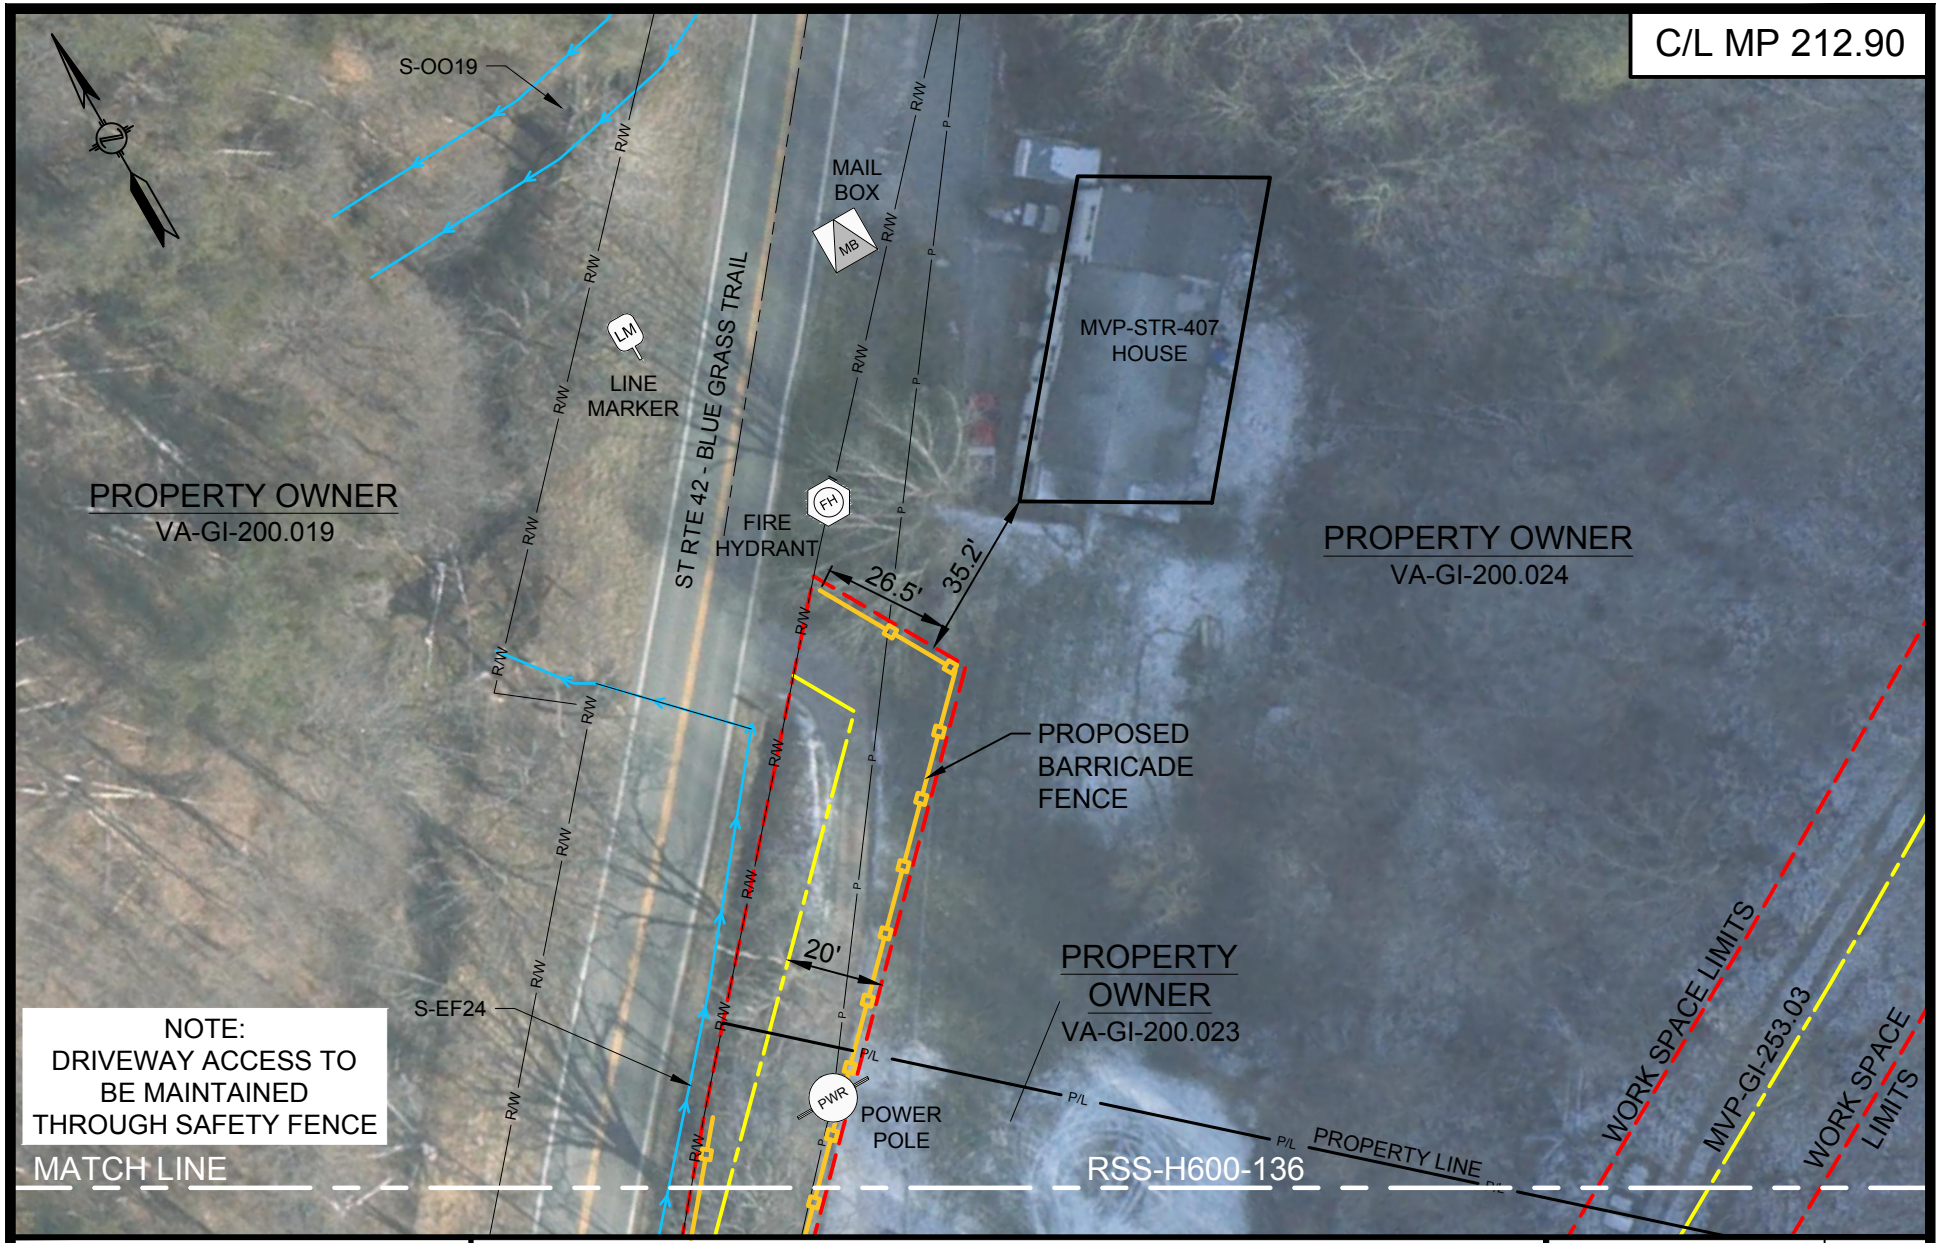

HOLLAND ENGINEERING

220 Hoover Boulevard, Suite 2
Holland, Michigan 49423-3766
T 616-392-5938 F 616-392-2116

26555 Evergreen Rd. Suite. 430
Southfield, Michigan 48076
T 248-827-7322 F 248-827-7549

www.hollandengineering.com

HEI PROJECT NO.: 14-10-052

Mountain Valley PIPELINE

CONSTRUCTION DETAILS - RESIDENTIAL SITE SPECIFIC

MOUNTAIN VALLEY PIPELINE PROJECT
PROPOSED H-600 PIPELINE
GILES COUNTY, VIRGINIA

SHEET 1 OF 1

DRAWN BY: HEI(SRD)	10/14/16
DRAFTING CK:	
ENVIRONMENTAL CK:	
ENGINEERING CK: .	.
ALIGN. SHEET: PA-GIVA-H600-17	
DRAWING NO.: **RSS-H600-213**	
SCALE: 1" = 40'	REV. 0
DATE OF PLOT: 10/10/2016 3:08 PM	

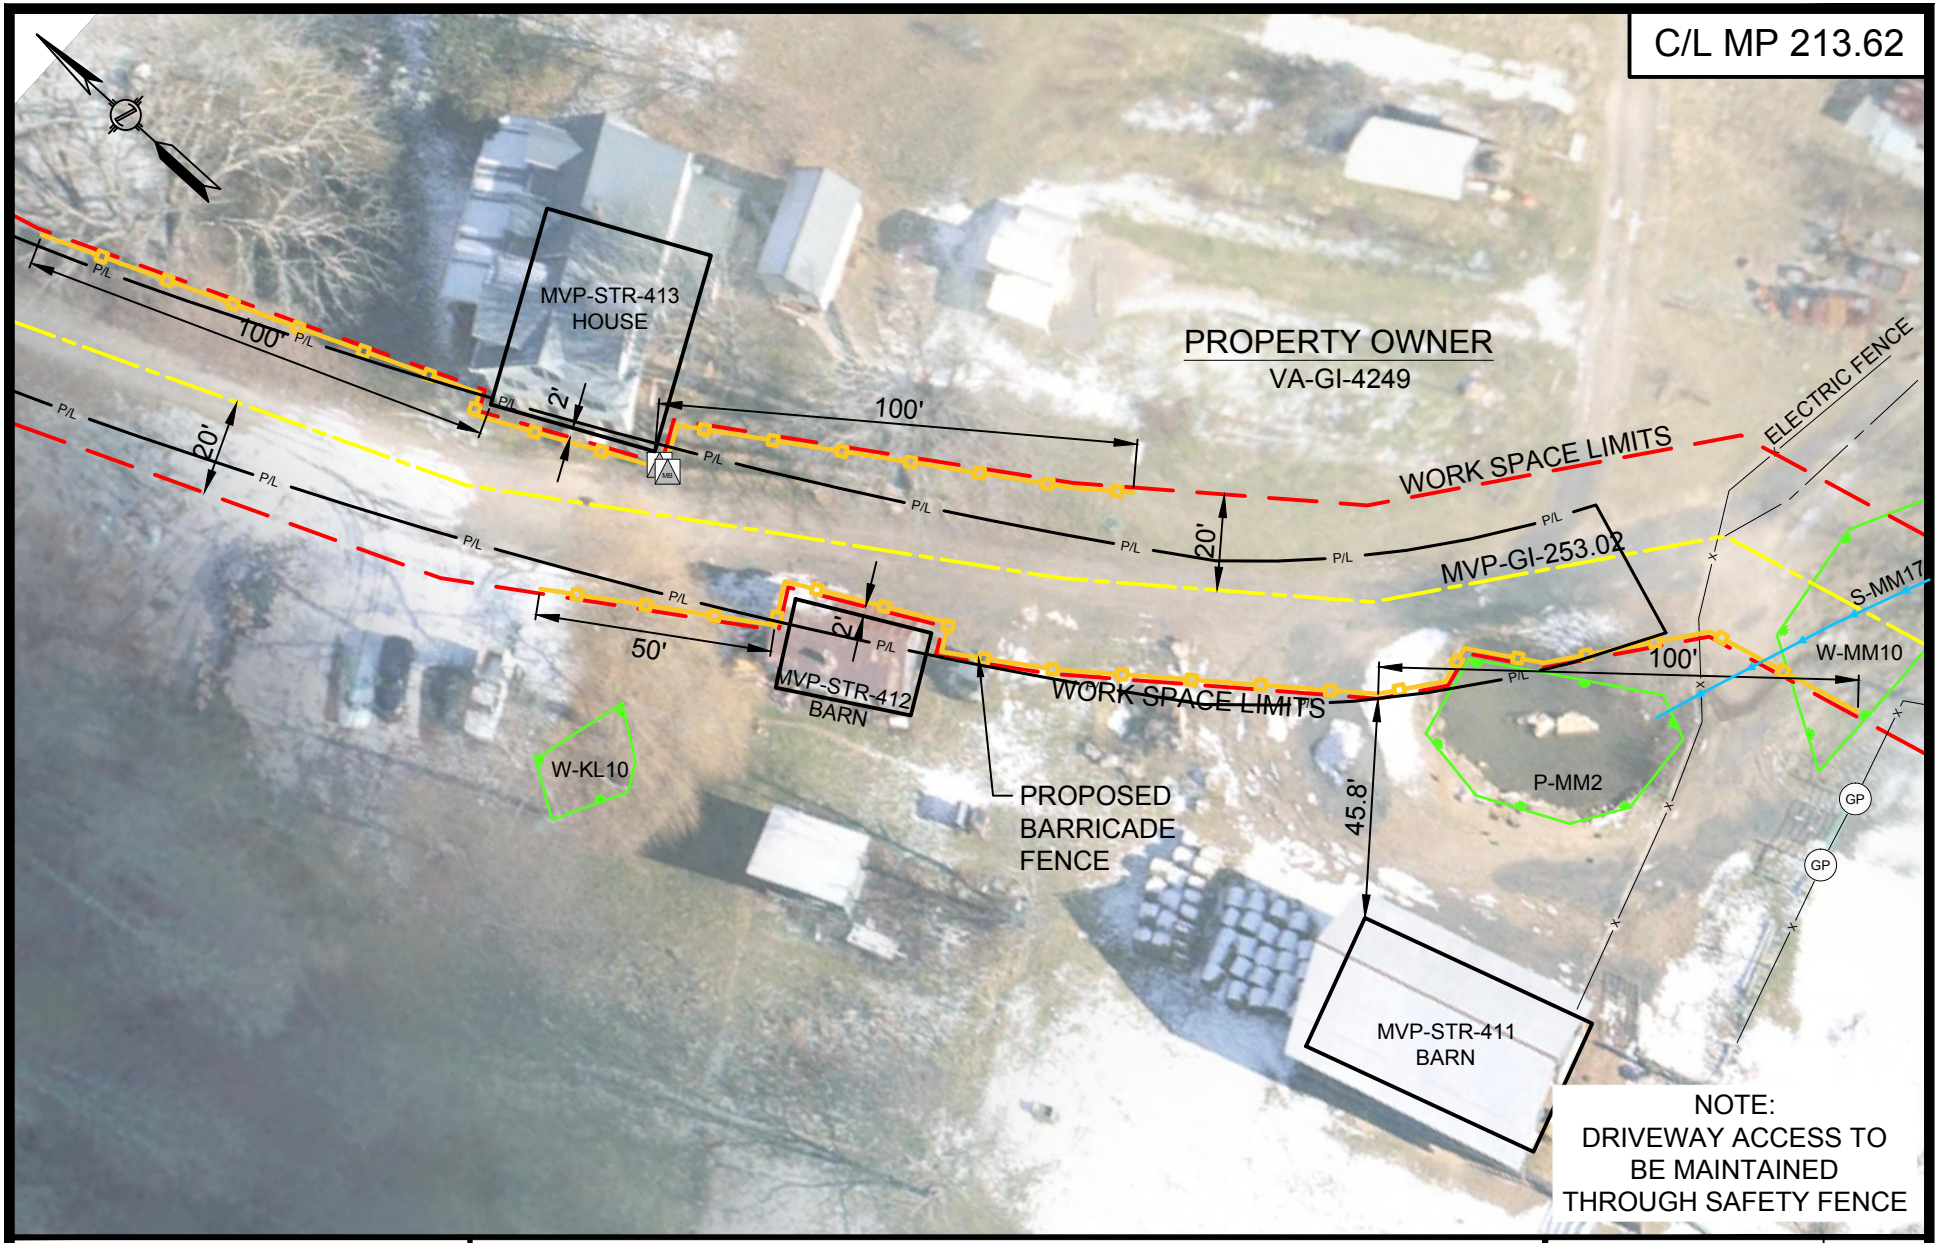

HOLLAND
ENGINEERING

220 Hoover Boulevard, Suite 2
Holland, Michigan 49423-3766
T 616-392-5938 F 616-392-2116

26555 Evergreen Rd. Suite. 430
Southfield, Michigan 48076
T 248-827-7322 F 248-827-7549

www.hollandengineering.com

HEI PROJECT NO.: 14-10-052

Mountain Valley PIPELINE

CONSTRUCTION DETAILS - RESIDENTIAL SITE SPECIFIC

MOUNTAIN VALLEY PIPELINE PROJECT
PROPOSED H-600 PIPELINE
GILES COUNTY, VIRGINIA

SHEET 1 OF 1

DRAWN BY: HEI(SRD)	10/14/16
DRAFTING CK:	
ENVIRONMENTAL CK:	
ENGINEERING CK: .	.
ALIGN. SHEET: PA-GIVA-H600-18	
DRAWING NO.: **RSS-H600-171**	
SCALE: 1" = 40'	REV. 0
DATE OF PLOT: 10/10/2016 3:09 PM	

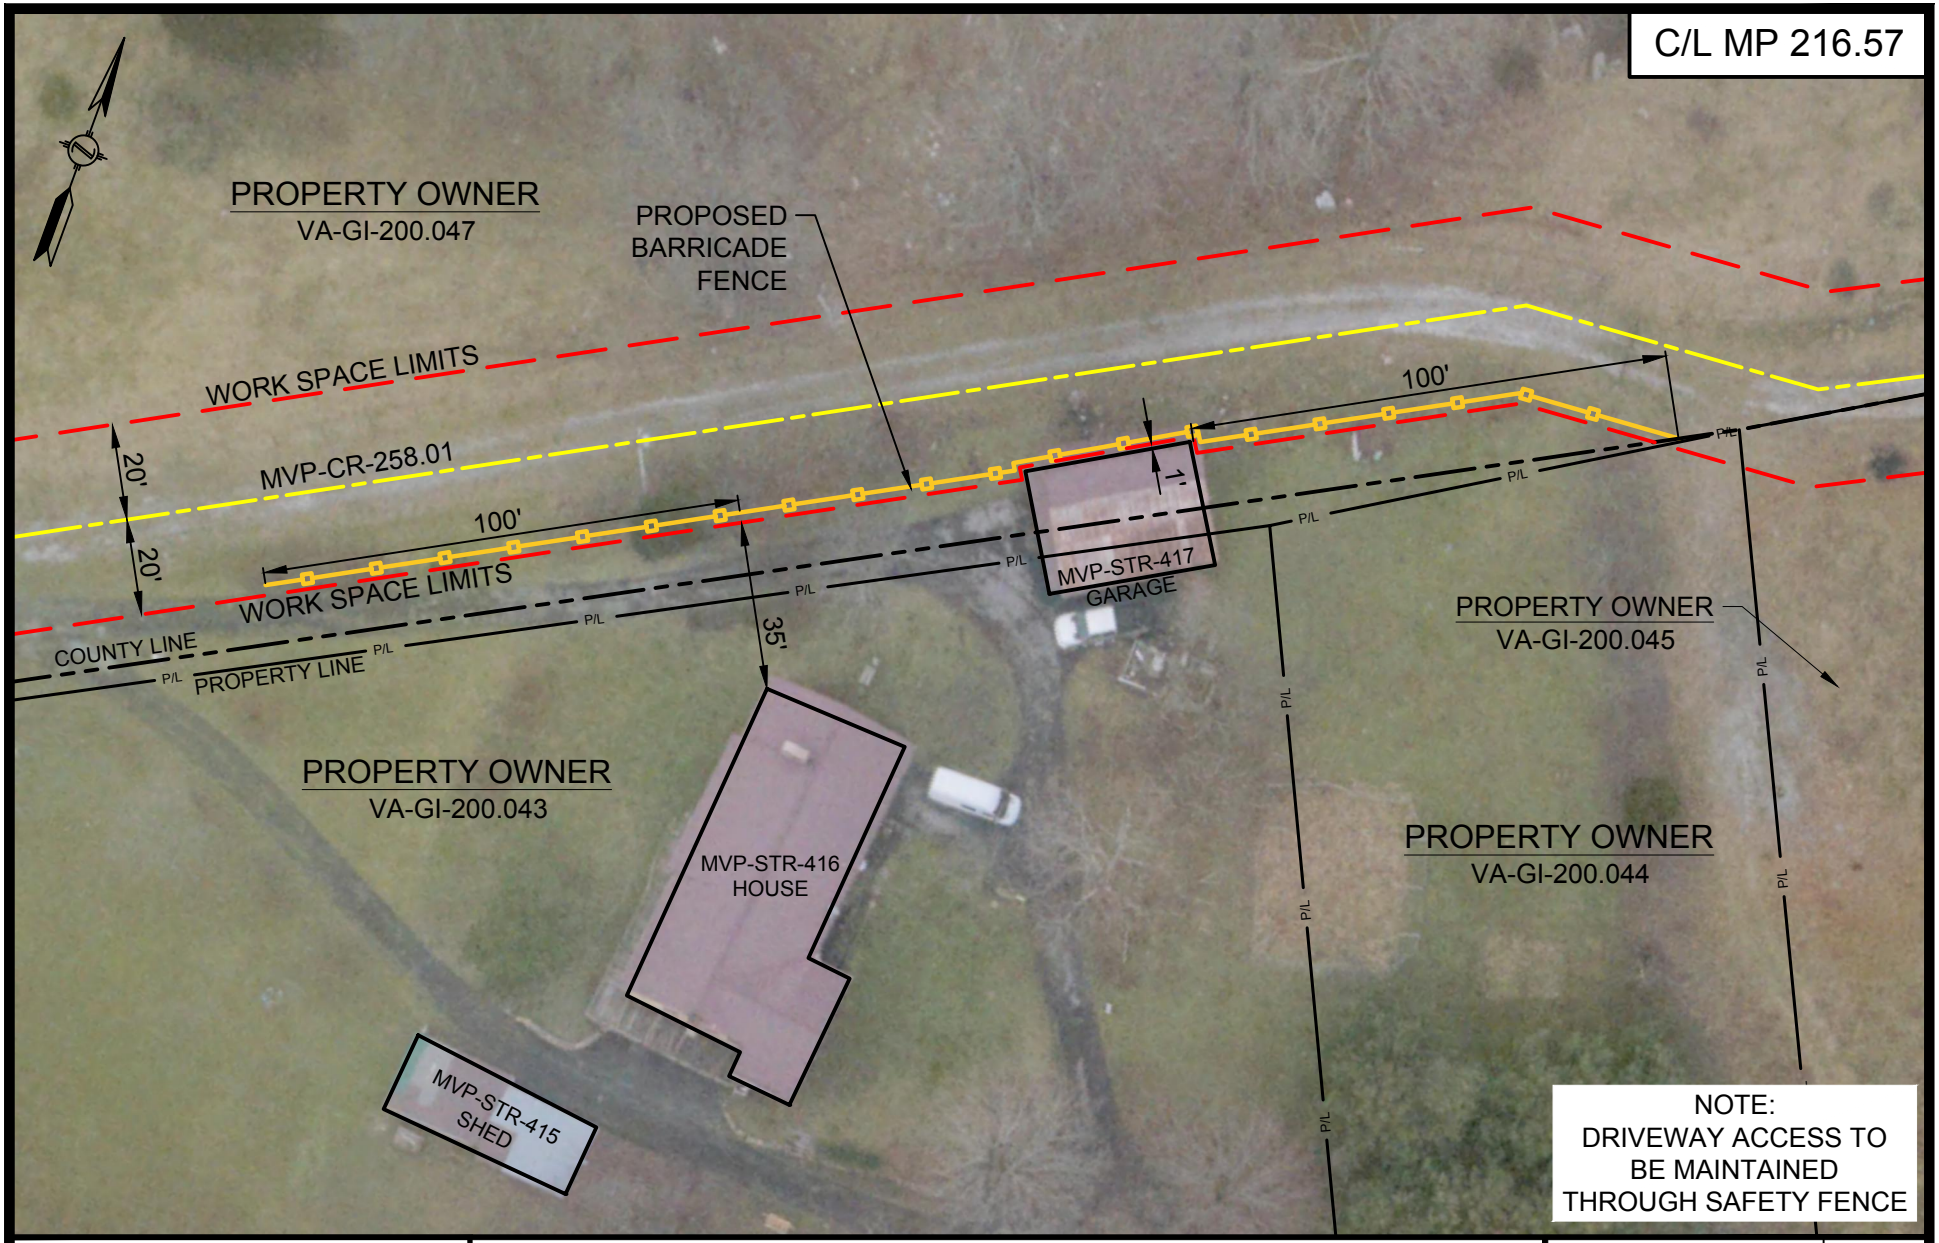

HOLLAND
ENGINEERING

220 Hoover Boulevard, Suite 2
Holland, Michigan 49423-3766
T 616-392-5938 F 616-392-2116

26555 Evergreen Rd. Suite. 430
Southfield, Michigan 48076
T 248-827-7322 F 248-827-7549

www.hollandengineering.com

HEI PROJECT NO.: 14-10-052

Mountain Valley PIPELINE

CONSTRUCTION DETAILS - RESIDENTIAL SITE SPECIFIC

MOUNTAIN VALLEY PIPELINE PROJECT
PROPOSED H-600 PIPELINE
CRAIG / GILES COUNTY, VIRGINIA

SHEET 1 OF 1

DRAWN BY: HEI(SRD)	10/14/16
DRAFTING CK:	
ENVIRONMENTAL CK:	
ENGINEERING CK: .	.
ALIGN. SHEET: PA-GIVA-H600-21	
DRAWING NO.: **RSS-H600-137**	
SCALE: 1" = 40'	REV. 0
DATE OF PLOT: 10/10/2016 3:12 PM	