RIGHT-OF-WAY & OWNERSHIP DATA

Station	Owner / Parcel	Length
7093+93 – 7096+82	COUNTY ROUTE 17/4; WV-GR-001	289 LF, 293 SLOPE
7096+82 – 7102+25	WV-GR-001	543 LF, 546 SLOPE
7102+25 – 7108+13	WV-GR-001; COUNTY ROUTE 17/4	588 LF, 589 SLOPE
7108+13 – 7119+26	WV-GR-001	1113 LF, 1117 SLOPE
7119+26 – 7121+39	WV-GR-001; WV-GR-003	213 LF, 213 SLOPE
7121+39 – 7147+35	WV-GR-003	2596 LF, 2614 SLOPE
7147+35 – 7148+56	WV-GR-003; COUNTY ROUTE 17/4	121 LF, 121 SLOPE
7148+56 – 7150+66	WV-GR-003	210 LF, 211 SLOPE

DESIGN

	7093+93 – 7094+90	7094+90 – 7150+66
PIPE / COATING	4	1
SLOPE DISTANCE	97'	5607'
CLASS LOCATION / HCA	1	1

ENVIRONMENTAL

CONSTRUCTION EXCLUSION

WETLAND / STREAM	P-M9	P-M10	W-M15	W-M16	W-M17
	20 LF	83 LF	12 LF	22 LF	27 LF

PLAN VIEW

0' 100' 200' 400'

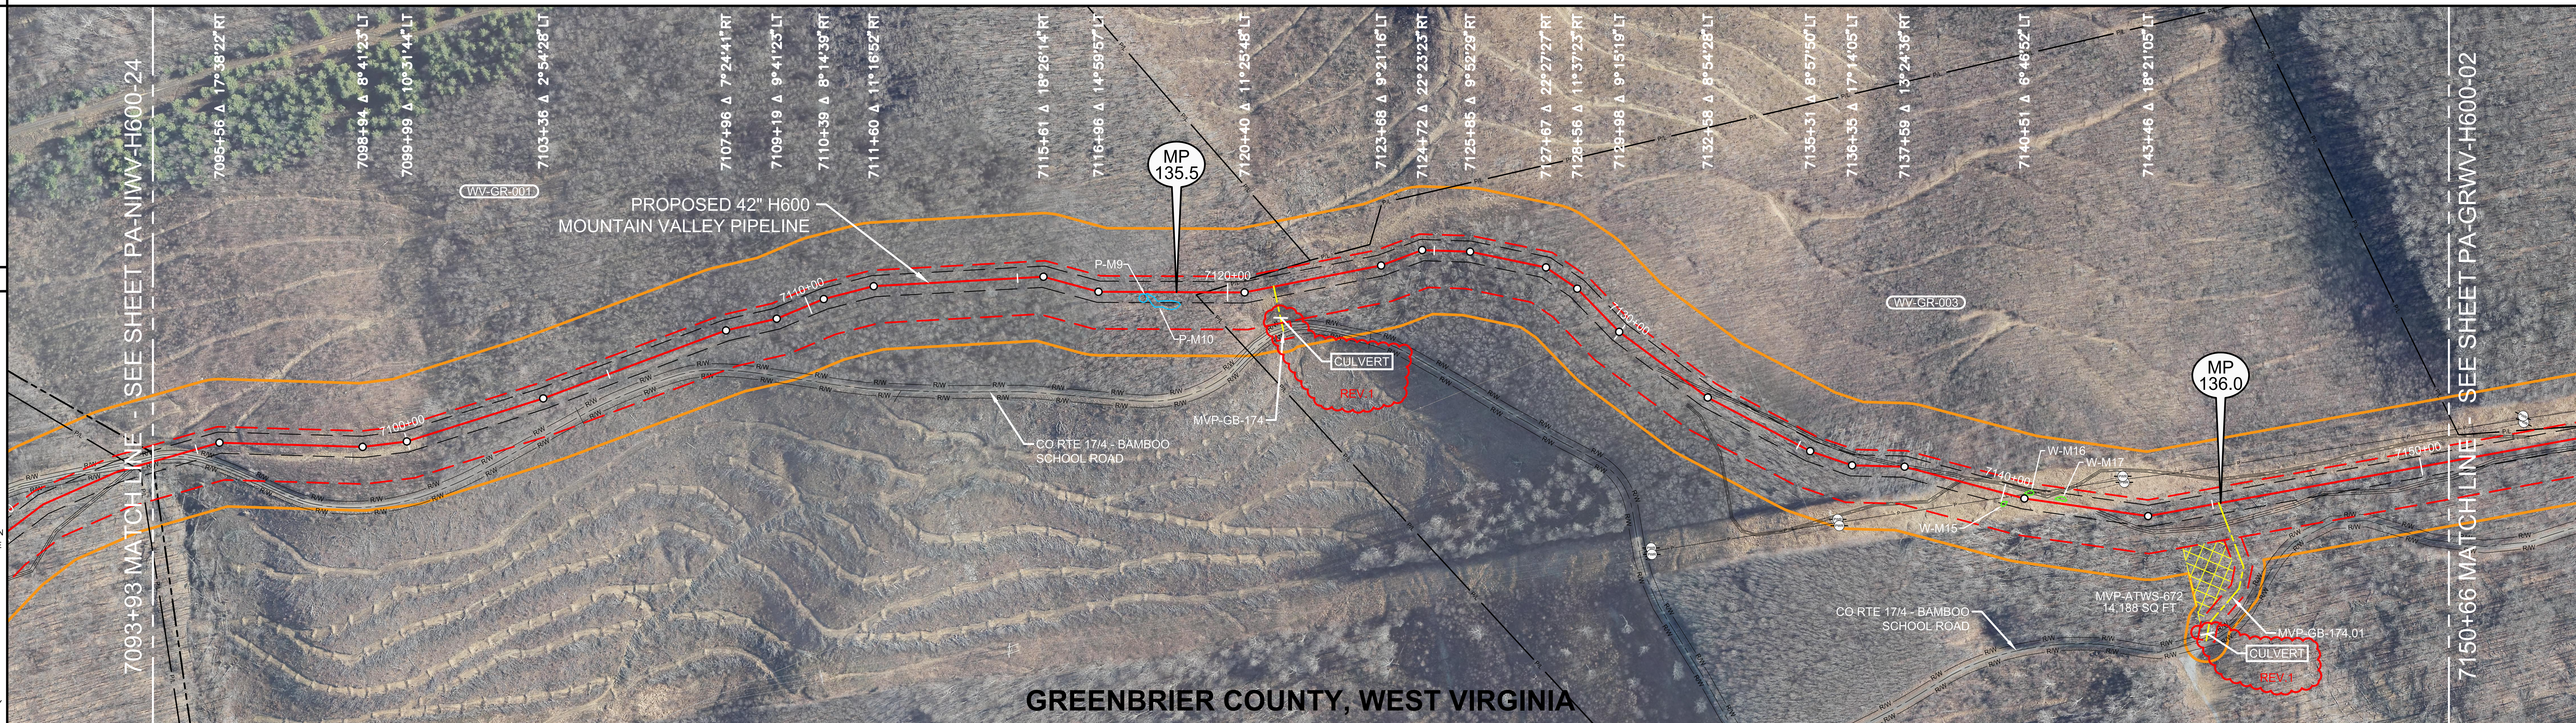

LEGEND

- STUDY CORRIDOR
- PROPOSED 42"PIPELINE
- NON-SURVEYED C/L
- 500' TICK MARK
- EXISTING PIPELINE
- PERMANENT EASEMENT
- WORK SPACE LIMITS
- PERMANENT ACCESS RD
- TEMPORARY ACCESS RD
- ANCILLARY SITE
- COUNTY LINE
- PROPERTY LINE
- ROAD RIGHT-OF-WAY
- FENCE LINE
- OVERHEAD POWER
- OVERHEAD TELEPHONE
- C/L ROAD
- C/L RAILROAD
- DELINEATED STREAM
- DELINEATED WETLAND
- BARRACADE FENCE
- PI SYMBOL — PROPOSED TEST STATION
- MAILBOX — LINE MARKER - VENT PIPE
- POWER/TELE POLE
- SIGN — TOWER LEG
- TREE — GUY ANCHOR
- TANK — GAS VALVE
- WELL - GAS/OIL/WATER/ MONITORING
- POST - GATE/FENCE
- ELEC/GAS/WTR METER
- PEDESTAL - UTILITY
- MH - SANITARY/WATER
- CATCH BASIN - CULVERT
- ADDITIONAL TEMPORARY WORK SPACE(ATWS)
- ABOVE GROUND FACILITY
- LIMITS OF DISTURBANCE

REFERENCE DRAWINGS

DRAWING NO.	DESCRIPTION

HORIZONTAL STATIONING

7093+93 MATCH LINE, END NICHOLAS, BEGIN GREENBRIER
7094+35 ℄ CO RTE 17/4 – BAMBOO SCHOOL RD
7094+59 EDGE OF GRAVEL
7094+83 RIGHT–OF–WAY
7117+92 BEGIN POND(P–M9) 15'RT
7118+06 BEGIN POND(P–M10) 6'RT
7118+11 END POND(P–M9) 14'RT
7118+99 END POND(P–M10) 30'RT
7119+47 PROPERTY LINE
7121+10 ACCESS RD – TEMPORARY(MVP–GB–174)
7131+80 EDGE OF DIRT
7131+99 ℄ FIELD ROAD(DIRT)
7132+18 EDGE OF DIRT
7137+40 EDGE OF DIRT
7137+99 EDGE OF DIRT
7138+88 EDGE OF DIRT
7138+93 ℄ FIELD ROAD(DIRT)
7138+97 EDGE OF DIRT
7140+02 BEGIN WETLAND(W–M15) 27'RT
7140+14 END WETLAND(W–M15) 17'RT
7140+27 OHP LINE
7140+49 BEGIN WETLAND(W–M16) 12'RT
7140+71 END WETLAND(W–M16) 16'LT
7141+23 BEGIN WETLAND(W–M17) 10'LT
7141+51 END WETLAND(W–M17) 10'LT
7142+73 POWER POLE 84'LT
7142+79 POWER POLE 71'LT
7145+15 ACCESS RD – TEMPORARY (MVP–GB–174.01)
7150+66 MATCH LINE

REV 4.0.0 - ISSUED TO FERC

WORK SPACE

- PROPOSED PIPELINE
- EXISTING PIPELINE
- ACCESS ROAD TEMPORARY WORK SPACE
- PERMANENT EASEMENT
- TEMPORARY WORK SPACE(TWS)
- ADD. TEMPORARY WORK SPACE(ATWS)

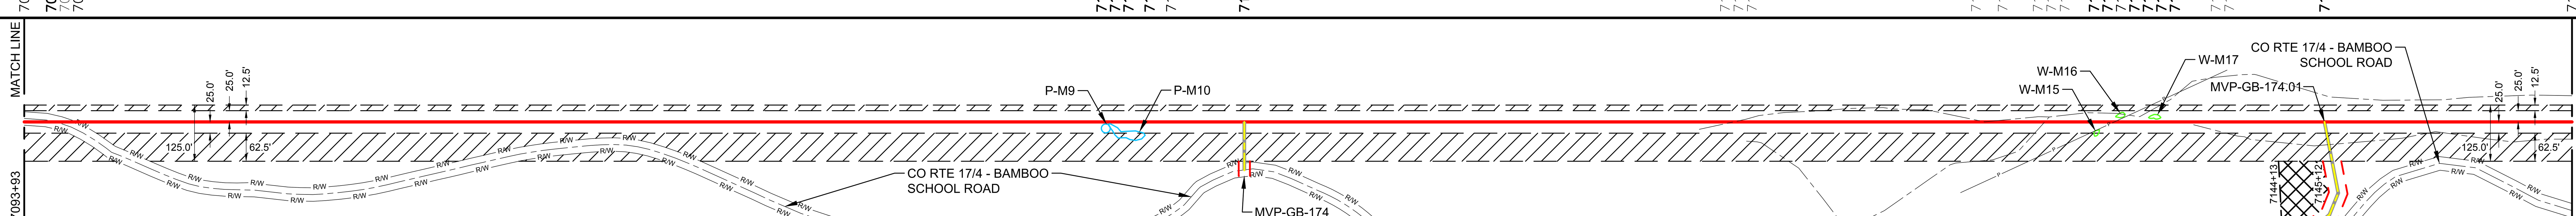

CONSTRUCTION METHOD

1

CONSTRUCTION METHOD KEY

1 - TYPICAL R/W CONFIGURATION
2 - TYPICAL R/W CONFIGURATION
3 - TYPICAL "SKINNEY" FOR WATER BODY
4 -
5 -
6 -
7 -
8 -
9 -
10 -
11 -
12 -
13 -
14 -
15 -
16 -

PROFILE

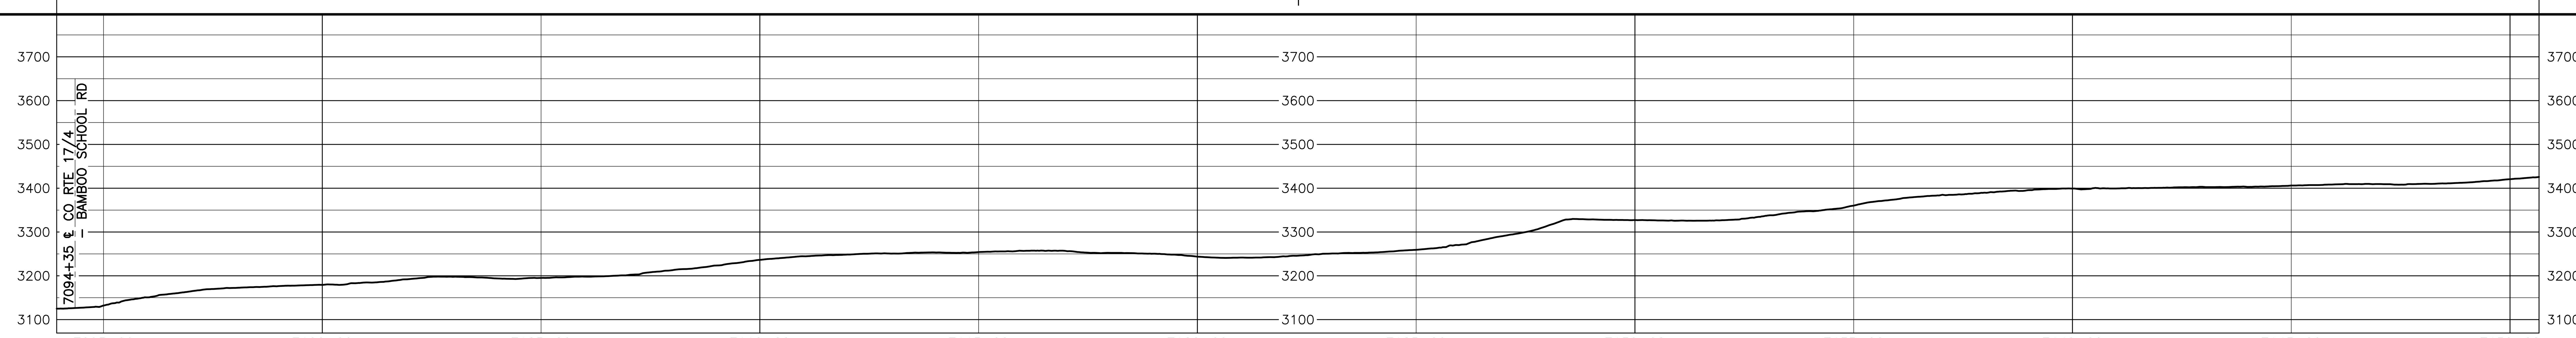

HOLLAND ENGINEERING
220 Hoover Boulevard, Suite 2, Holland, Michigan 49423-3766, T 616-392-5938 F 616-392-2116
26555 Evergreen Rd. Suite. 430, Southfield, Michigan 48076, T 248-827-7322 F 248-827-7549
www.hollandengineering.com

REVISIONS

REV.	BY	DATE	DESCRIPTION
0	HEI	10-15-15	REV 4.0.0 ISSUED TO FERC
1	HEI	04-12-16	FERC DATA REQUEST No.2

MATERIAL SUMMARY

MK. NO.	QTY.	DESCRIPTION
1	5607	42"O.D. X 0.617"W.T., X-70, FUSION BONDED EPOXY
4	97	42"O.D. X 0.740"W.T., X-70, FBE & ARO
		TYPE 1 TEST STATION - PIPELINE
		TYPE 4 TEST STATION - FOREIGN CROSSING

APPROVED FOR CONSTRUCTION		
REV.	BY	DATE
.	.	.

APPROVED FOR BIDDING		
REV.	BY	DATE
.	.	.

APPROVED FOR FERC		
REV.	BY	DATE
0	RRR	10-15-15

Mountain Valley PIPELINE

PIPELINE ALIGNMENT
MOUNTAIN VALLEY PROJECT - H600 LINE
MEADOW BLUFF DIST., GREENBRIER CO.,W.V.
STA. 7093+93 TO STA. 7150+66

HORZ. SCALE: 1" = 200'	
DRAWN BY: HEI(DRF)	02/17/15
DRAFTING CK:	.
ENGINEERING CK:	.
CONSTRUCTION CK:	.
ENVIRONMENTAL CK:	.
AFE/P.O.NO.:	
HEI PROJECT NO.: 14-10-052	
DRAWING NO.: PA-GRWV-H600-01	
SHEET 148 OF 326	REV. 1
DATE OF PLOT: 04/19/16 12:12 PM	

RIGHT-OF-WAY & OWNERSHIP DATA

7150+66	WV-GR-003	7152+91	WV-GR-002 / WV-GR-003	7155+25	WV-GR-003	7162+87	WV-GR-003	7163+77	WV-GR-005 / WV-GR-003	7166+80	COUNTY ROUTE 17/4 / WV-GR-003	7167+95	WV-GR-003	7180+66
	225 LF 225 SLOPE		234 LF 234 SLOPE		762 LF 766 SLOPE		COUNTY ROUTE 17/4 90 LF 92 SLOPE		COUNTY ROUTE 17/4 303 LF 306 SLOPE		115 LF 115 SLOPE		1271 LF 1291 SLOPE	

DESIGN

	7150+66		7166+40		7168+00		7168+41		7180+66
PIPE / COATING		1		5		1		2	
SLOPE DISTANCE		1576'		160'		41'		1243'	
CLASS LOCATION / HCA		1						2	

ENVIRONMENTAL

CONSTRUCTION EXCLUSION					
WETLAND / STREAM	W-M18 144 LF		W-M23 81 LF	W-M22 18 LF	W-M20 11 LF
.					
.					

0' 100' 200' 400'

PLAN VIEW

LEGEND

- STUDY CORRIDOR
- PROPOSED 42"PIPELINE
- NON-SURVEYED C/L
- 500' TICK MARK
- EXISTING PIPELINE
- PERMANENT EASEMENT
- WORK SPACE LIMITS
- PERMANENT ACCESS RD
- TEMPORARY ACCESS RD
- ANCILLARY SITE
- COUNTY LINE
- PROPERTY LINE
- ROAD RIGHT-OF-WAY
- FENCE LINE
- OVERHEAD POWER
- OVERHEAD TELEPHONE
- C/L ROAD
- C/L RAILROAD
- DELINEATED STREAM
- DELINEATED WETLAND
- BARRACADE FENCE
- PI SYMBOL
- PROPOSED TEST STATION
- MAILBOX
- LINE MARKER - VENT PIPE
- POWER/TELE POLE
- SIGN
- TOWER LEG
- TREE
- GUY ANCHOR
- TANK
- GAS VALVE
- WELL - GAS/OIL/WATER/ MONITORING
- POST - GATE/FENCE
- ELEC/GAS/WTR METER
- PEDESTAL - UTILITY
- MH - SANITARY/WATER
- CATCH BASIN - CULVERT
- ADDITIONAL TEMPORARY WORK SPACE(ATWS)
- ABOVE GROUND FACILITY
- LIMITS OF DISTURBANCE

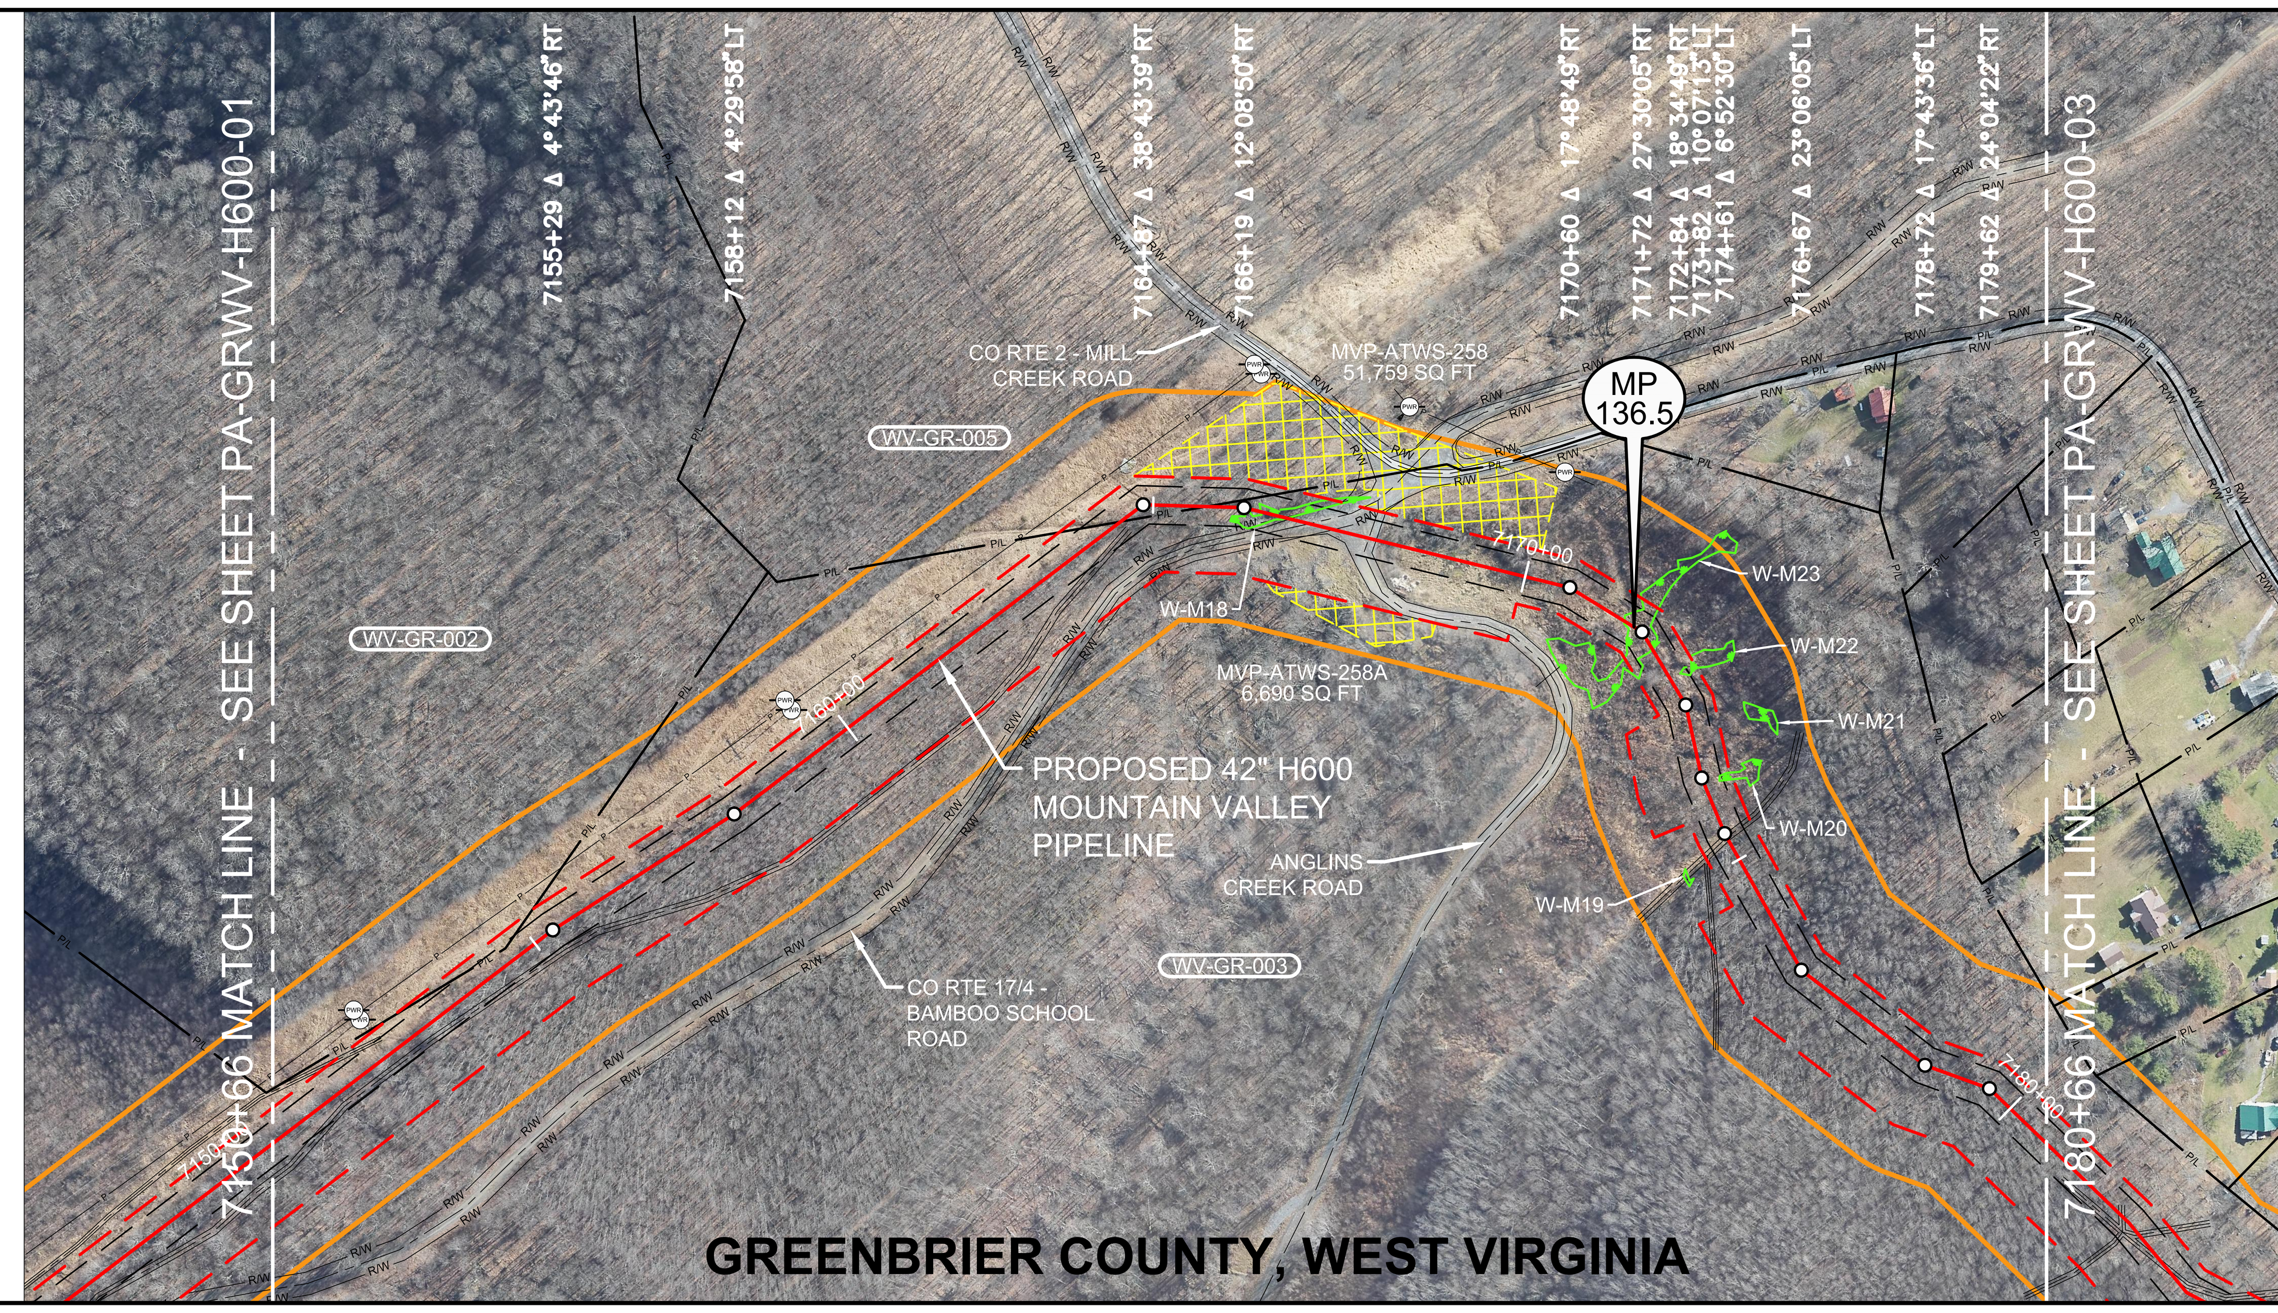

AERIAL PHOTOGRAPHY DATE: APRIL 2015 & JANUARY 2016

REV 4.0.0 - ISSUED TO FERC

REFERENCE DRAWINGS

DRAWING NO.	DESCRIPTION

HORIZONTAL STATIONING

7150+66 MATCH LINE
7152+57 POWER POLE 60'LT
7152+58 POWER POLE 75'LT
7159+55 POWER POLE 64'LT
7159+56 POWER POLE 79'LT
7164+50 PROPERTY LINE
7165+70 PROPERTY LINE
7166+22 BEGIN & END WETLAND(W-M18)
7166+43 BEGIN WETLAND(W-M18)
7166+74 RIGHT-OF-WAY
7166+78 END WETLAND(W-M18)
7166+81 EDGE OF GRAVEL
7167+08 ℄ CO RTE 17/4 - BAMBOO SCHOOL RD
7167+41 RIGHT-OF-WAY
7167+88 ℄ ANGLINS CREEK ROAD
7167+98 EDGE OF GRAVEL
7171+45 BEGIN WETLAND(W-M23)
7171+98 END WETLAND(W-M23)
7174+62 EDGE OF DIRT
7174+67 ℄ FIELD ROAD(DIRT)
7174+72 EDGE OF DIRT
7180+66 MATCH LINE

WORK SPACE

- PROPOSED PIPELINE
- EXISTING PIPELINE
- ACCESS ROAD TEMPORARY WORK SPACE
- PERMANENT EASEMENT
- TEMPORARY WORK SPACE(TWS)
- ADD. TEMPORARY WORK SPACE(ATWS)

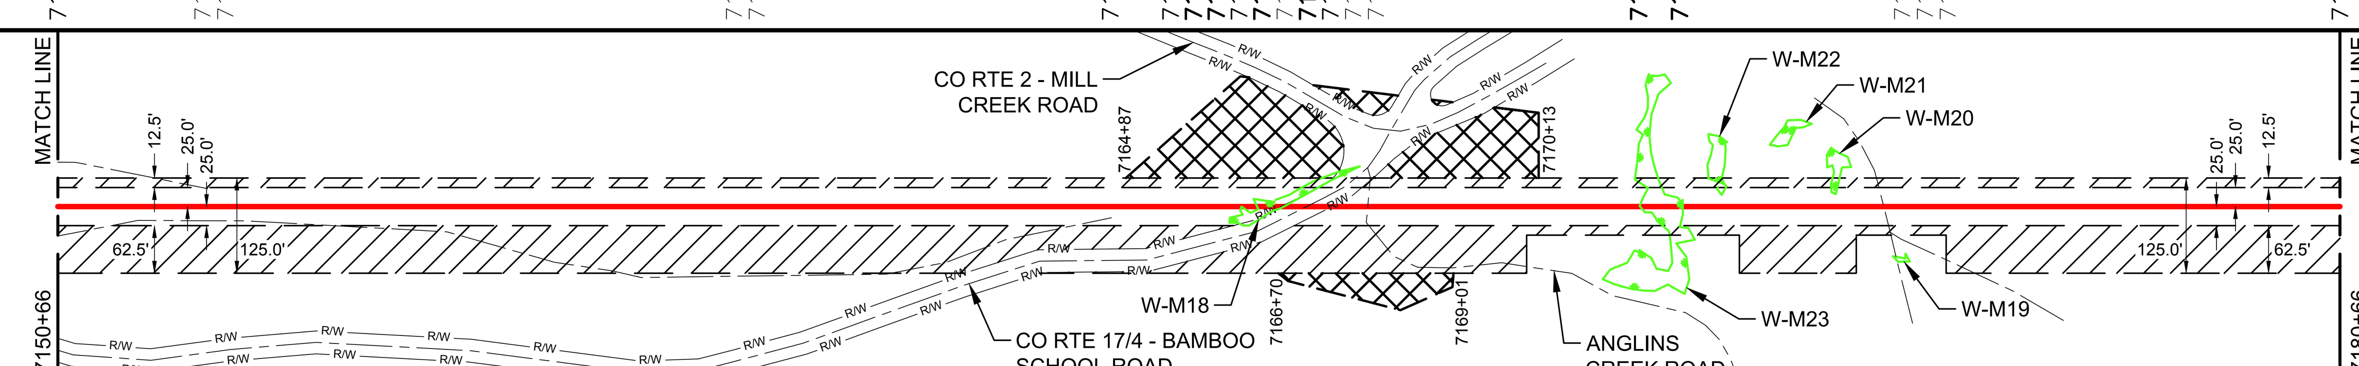

CONSTRUCTION METHOD

1	3	1	3	1

CONSTRUCTION METHOD KEY

1 - TYPICAL R/W CONFIGURATION
2 - TYPICAL R/W CONFIGURATION
3 - TYPICAL "SKINNEY" FOR WATER BODY
4 -
5 -
6 -
7 -
8 -
9 -
10 -
11 -
12 -
13 -
14 -
15 -
16 -

PROFILE

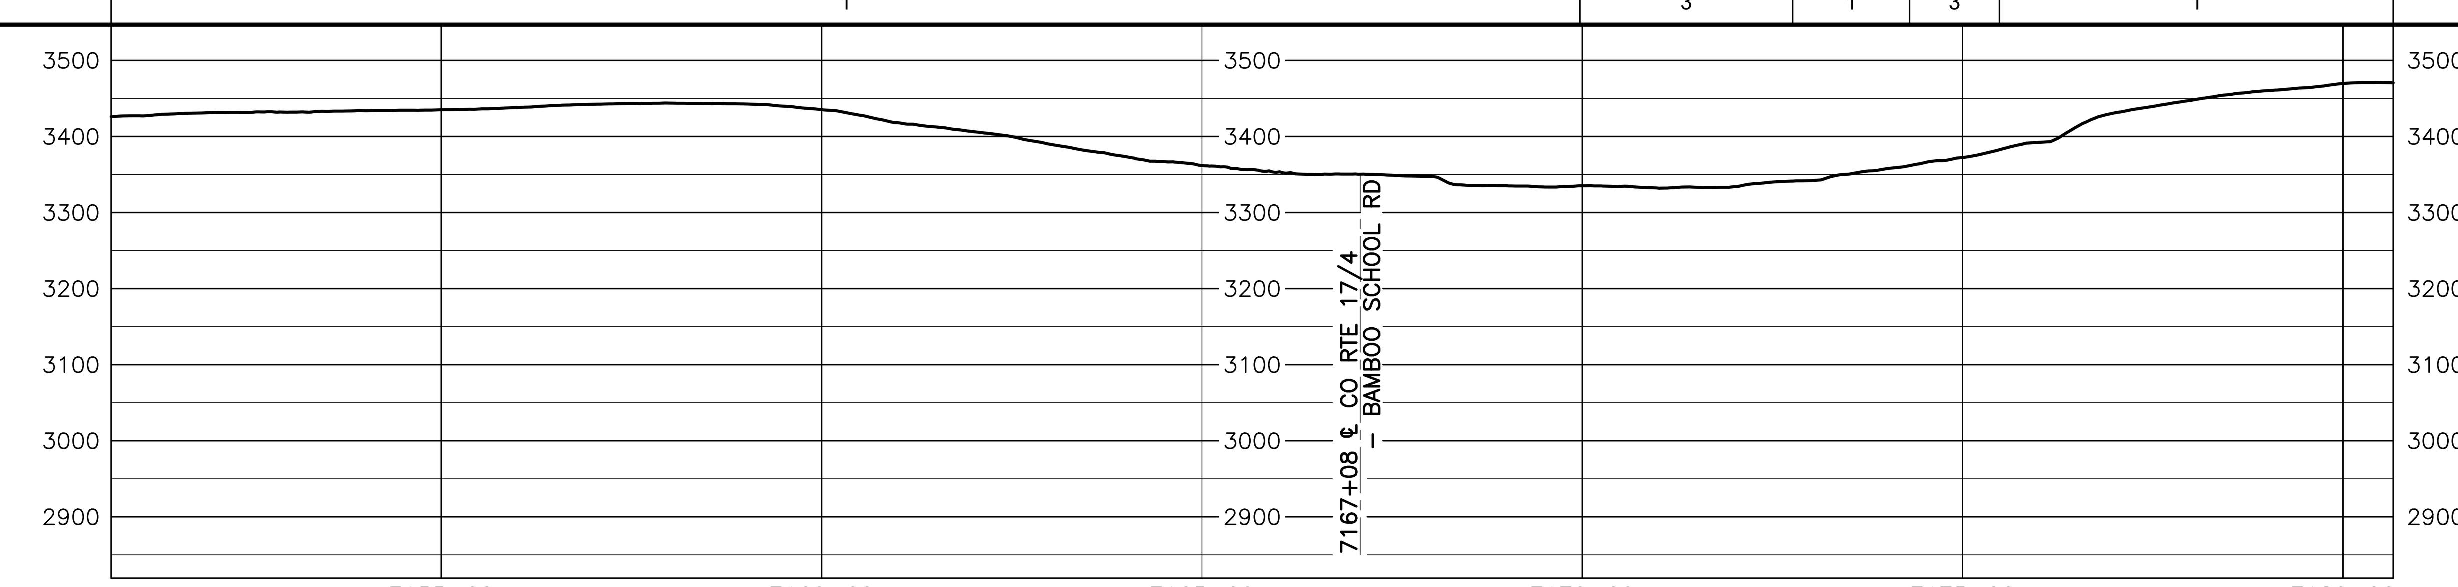

HOLLAND ENGINEERING
220 Hoover Boulevard, Suite 2 Holland, Michigan 49423-3766 T 616-392-5938 F 616-392-2116
26555 Evergreen Rd. Suite. 430 Southfield, Michigan 48076 T 248-827-7322 F 248-827-7549
www.hollandengineering.com

REVISIONS

REV.	BY	DATE	DESCRIPTION
0	HEI	10-15-15	REV 4.0.0 ISSUED TO FERC

MATERIAL SUMMARY

MK. NO.	QTY.	DESCRIPTION
1	1617	42"O.D. X 0.617"W.T., X-70, FUSION BONDED EPOXY
2	1243	42"O.D. X 0.740"W.T., X-70, FUSION BONDED EPOXY
4	160	42"O.D. X 0.888"W.T., X-70, FBE & ARO
		TYPE 1 TEST STATION - PIPELINE
		TYPE 4 TEST STATION - FOREIGN CROSSING

APPROVED FOR CONSTRUCTION	REV.	BY	DATE
	.	.	.

APPROVED FOR BIDDING	REV.	BY	DATE
	.	.	.

APPROVED FOR FERC	REV.	BY	DATE
	0	RRR	10-15-15

Mountain Valley PIPELINE

PIPELINE ALIGNMENT
MOUNTAIN VALLEY PROJECT - H600 LINE MEADOW BLUFF DIST., GREENBRIER CO.,W.V. STA. 7150+66 TO STA. 7180+66

HORZ. SCALE: 1" = 200'	
DRAWN BY: HEI(DRF)	02/17/15
DRAFTING CK:	.
ENGINEERING CK:	.
CONSTRUCTION CK:	.
ENVIRONMENTAL CK:.	.
AFE/P.O.NO.:	
HEI PROJECT NO.: 14-10-052	
DRAWING NO.: PA-GRWV-H600-02	
SHEET 149 OF 326	REV. 0
DATE OF PLOT: 04/19/16 12:13 PM	

RIGHT-OF-WAY & OWNERSHIP DATA

Station	Owner	Length
7180+66 – 7184+46	WV-GR-003	380 LF / 381 SLOPE
7184+46 – 7186+37	WV-GR-003 / WV-GR-004.01	191 LF / 191 SLOPE
7186+37 – 7187+31	WV-GR-003	94 LF / 95 SLOPE
7187+31 – 7188+89	WV-GR-005 / COUNTY ROUTE 2 / WV-GR-003	158 LF / 158 SLOPE
7188+89 – 7192+46	WV-GR-005	357 LF / 357 SLOPE
7192+46 – 7193+38	WV-GR-006 / WV-GR-005	92 LF / 93 SLOPE
7193+38 – 7193+99	WV-GR-006	61 LF / 61 SLOPE
7193+99 – 7194+70	WV-GR-006 / WV-GR-007	71 LF / 73 SLOPE
7194+70 – 7198+42	WV-GR-007	372 LF / 373 SLOPE
7198+42 – 7198+57	WV-GR-007.01 / WV-GR-007	15 LF / 16 SLOPE
7198+57 – 7204+25	WV-GR-007	568 LF / 568 SLOPE
7204+25 – 7205+98	WV-GR-008	173 LF / 175 SLOPE
7205+98 – 7206+40	WV-GR-006 / WV-GR-008	42 LF / 42 SLOPE
7206+40 – 7221+50	WV-GR-006	1510 LF / 1518 SLOPE

DESIGN

	7180+66 – 7187+60	7187+60 – 7188+40	7188+40 – 7208+48	7208+48 – 7221+50
PIPE / COATING	2	5	2	1
SLOPE DISTANCE	696'	80'	2017'	1308'
CLASS LOCATION / HCA	2			1

ENVIRONMENTAL

CONSTRUCTION EXCLUSION

WETLAND / STREAM: W-J6 (REV.1) — 101 LF

.

.

PLAN VIEW

0' 100' 200' 400'

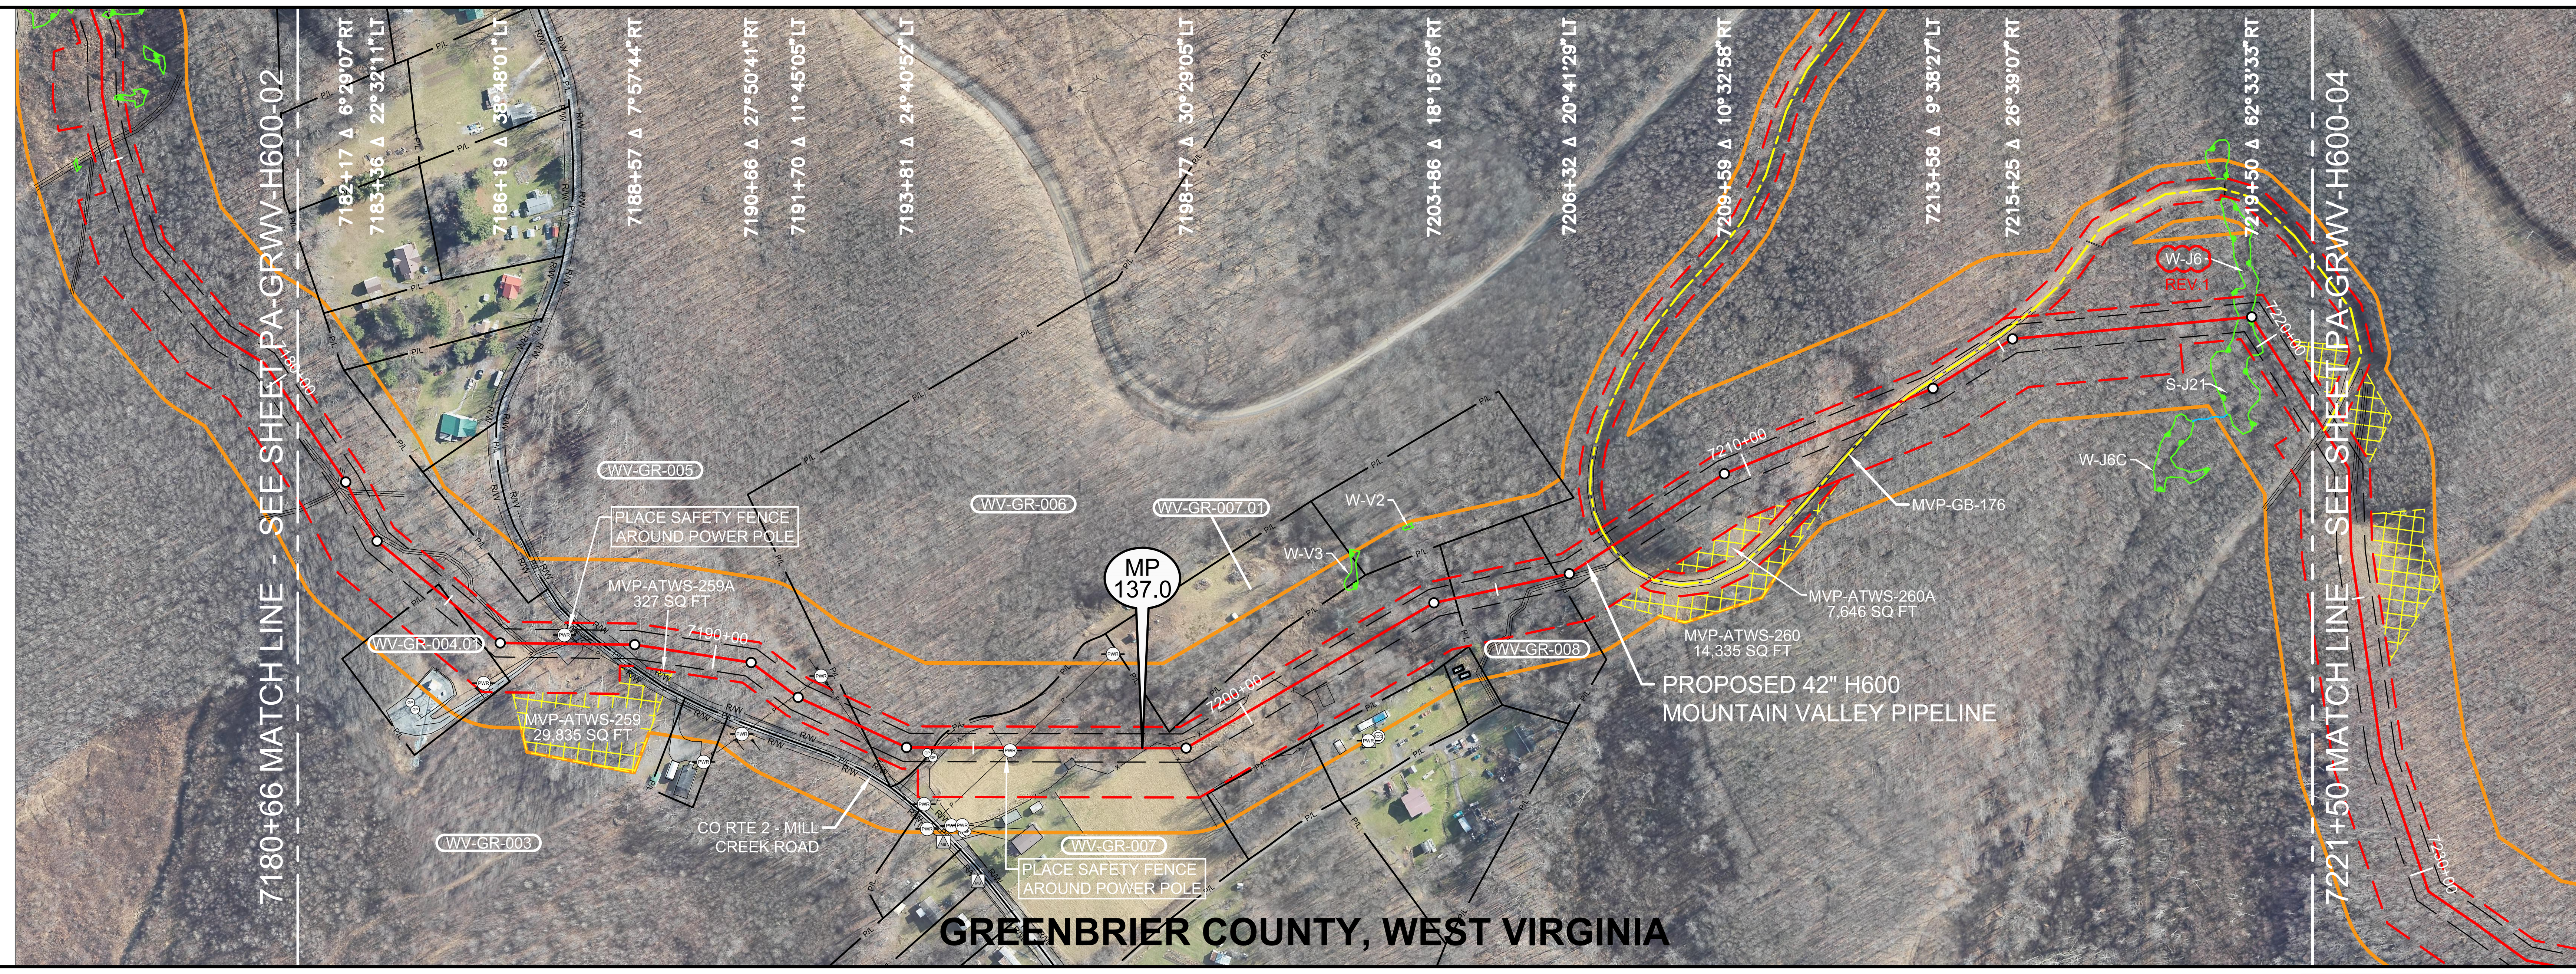

LEGEND

- STUDY CORRIDOR
- PROPOSED 42"PIPELINE
- NON-SURVEYED C/L
- 500' TICK MARK
- EXISTING PIPELINE
- PERMANENT EASEMENT
- WORK SPACE LIMITS
- PERMANENT ACCESS RD
- TEMPORARY ACCESS RD
- ANCILLARY SITE
- COUNTY LINE
- PROPERTY LINE
- ROAD RIGHT-OF-WAY
- FENCE LINE
- OVERHEAD POWER
- OVERHEAD TELEPHONE
- C/L ROAD
- C/L RAILROAD
- DELINEATED STREAM
- DELINEATED WETLAND
- BARRACADE FENCE
- PI SYMBOL — PROPOSED TEST STATION
- MAILBOX — LINE MARKER - VENT PIPE
- POWER/TELE POLE
- SIGN — TOWER LEG
- TREE — GUY ANCHOR
- TANK — GAS VALVE
- WELL - GAS/OIL/WATER/ MONITORING
- POST - GATE/FENCE
- ELEC/GAS/WTR METER
- PEDESTAL - UTILITY
- MH - SANITARY/WATER
- CATCH BASIN - CULVERT
- ADDITIONAL TEMPORARY WORK SPACE(ATWS)
- ABOVE GROUND FACILITY
- LIMITS OF DISTURBANCE

REFERENCE DRAWINGS

DRAWING NO.	DESCRIPTION

REV 4.0.0 - ISSUED TO FERC

HORIZONTAL STATIONING

7180+66 MATCH LINE
7181+98 EDGE OF DIRT
7182+04 ℄ FIELD ROAD(DIRT)
7182+10 EDGE OF DIRT
7182+33 EDGE OF DIRT
7182+37 ℄ FIELD ROAD(DIRT)
7182+42 EDGE OF DIRT
7182+72 EDGE OF DIRT
7182+93 ℄ FIELD ROAD(DIRT)
7183+14 EDGE OF DIRT
7184+63 PROPERTY CORNER 72'RT
7184+66 PROPERTY LINE
7185+11 PROPERTY LINE
7186+19 POWER POLE 77'RT
7186+54 EDGE OF DIRT
7186+61 ℄ FIELD ROAD(DIRT)
7186+67 EDGE OF DIRT
7187+07 OHP LINE
7187+23 GUY ANCHOR 20'LT
7187+31 EDGE OF GRAVEL
7187+32 POWER POLE 16'LT
7187+40 ℄ SERVICE ROAD(GRAVEL)
7187+47 GUY ANCHOR 20'LT
7187+61 CULVERT 26'LT
7187+61 OHP LINE
7187+63 EDGE OF GRAVEL
7187+79 CULVERT 2'LT
7187+83 RIGHT-OF-WAY
7187+91 EDGE OF ASPHALT
7188+00 ℄ CO RTE 2 - MILL CREEK ROAD, PROPERTY LINE
7188+08 EDGE OF ASPHALT
7188+33 RIGHT-OF-WAY
7189+41 CULVERT 87'RT
7189+54 BUILDING - BARN 193'RT
7189+85 BUILDING - CHURCH 190'RT
7191+63 OHP LINE
7191+77 GUY ANCHOR 61'LT
7191+91 POWER POLE 51'LT
7192+03 GUY ANCHOR 45'LT
7192+78 OHP LINE
7192+92 PROPERTY LINE
7194+18 GATE POST 10'RT
7194+28 GATE POST 18'RT
7194+29 PROPERTY LINE
7194+34 ℄ SERVICE ROAD(DIRT)
7194+56 FENCE - WIRE
7195+52 FENCE - WIRE
7195+65 POWER POLE 5'RT
7195+70 OHP LINE
7195+76 BUILDING - SHED 109'RT
7196+05 BUILDING - HOUSE 136'RT
7196+17 BUILDING - SHED 94'RT
7196+76 BUILDING - BARN 18'RT
7198+10 FENCE - ELECTRIC
7198+50 FENCE - ELECTRIC
7200+88 FENCE - BARBED WIRE
7201+20 BUILDING - SHED 125'RT
7201+27 CONCRETE FOUNDATION 26'RT
7201+49 BUILDING - SHED 151'RT
7201+57 BUILDING - MOBILE HOME 118'RT
7204+25 PROPERTY LINE
7206+11 PROPERTY LINE
7207+15 EDGE OF DIRT
7207+22 ACCESS RD - TEMPORARY(MVP-GB-176)
7207+28 EDGE OF DIRT
7212+81 EDGE OF DIRT
7212+99 ACCESS RD - TEMPORARY(MVP-GB-176)
7213+15 EDGE OF DIRT
7219+27 BEGIN WETLAND(W-J6) REV.1
7219+55 END WETLAND(W-J6)
7221+50 MATCH LINE

WORK SPACE

- PROPOSED PIPELINE
- EXISTING PIPELINE
- ACCESS ROAD TEMPORARY WORK SPACE
- PERMANENT EASEMENT
- TEMPORARY WORK SPACE(TWS)
- ADD. TEMPORARY WORK SPACE(ATWS)

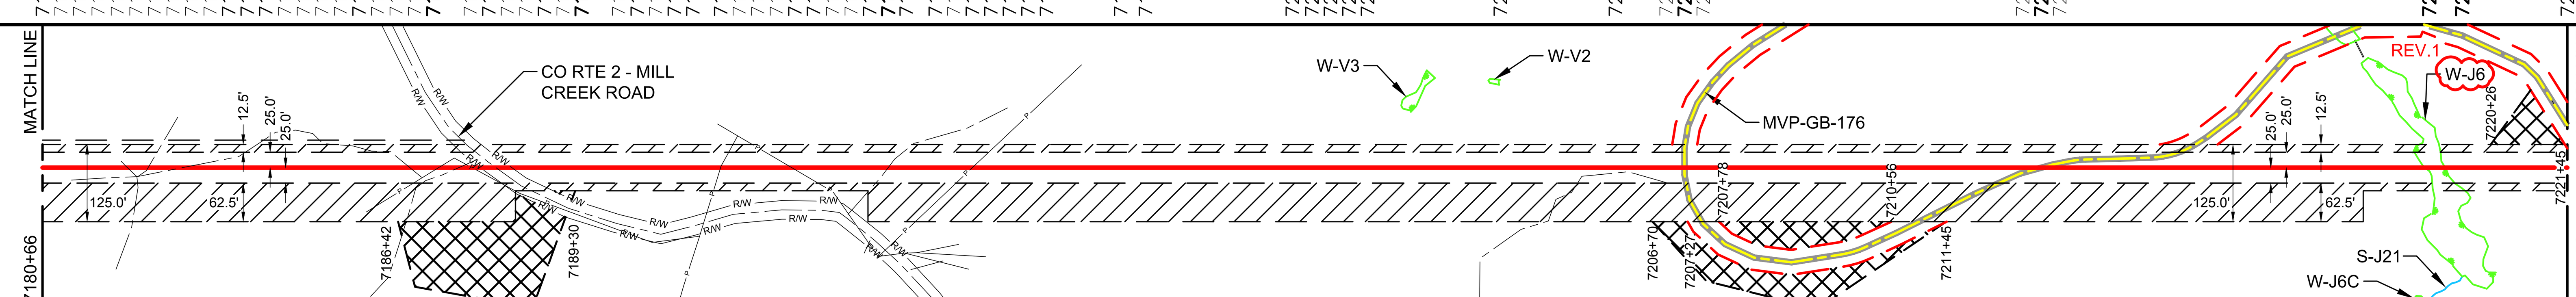

CONSTRUCTION METHOD

7180+66 – 7188+40	7188+40 – 7194+70	7194+70 – 7218+00	7218+00 – 7221+50
1	3	1	3

CONSTRUCTION METHOD KEY

1 - TYPICAL R/W CONFIGURATION
2 - TYPICAL R/W CONFIGURATION
3 - TYPICAL "SKINNEY" FOR WATER BODY
4 -
5 -
6 -
7 -
8 -
9 -
10 -
11 -
12 -
13 -
14 -
15 -
16 -

PROFILE

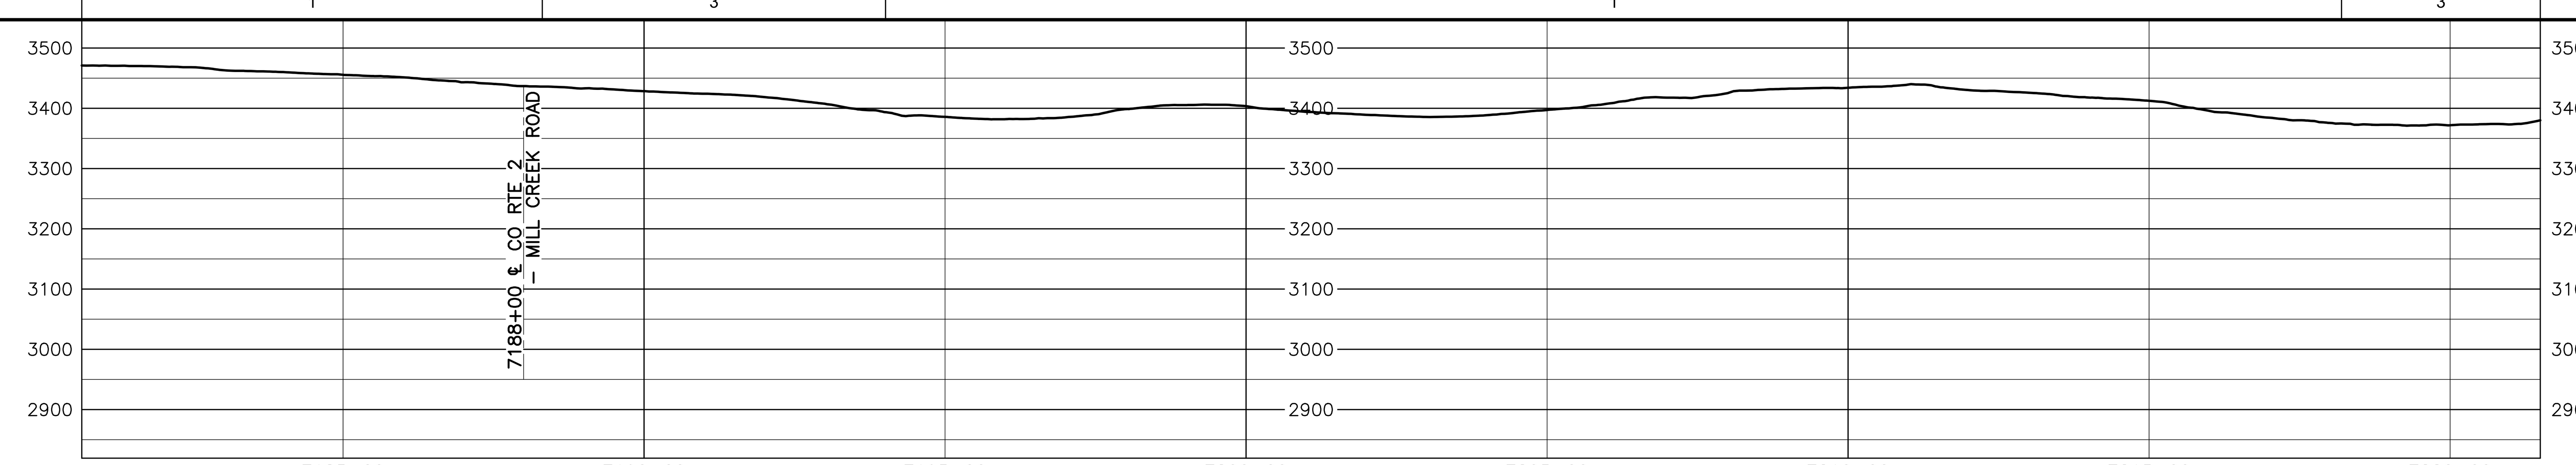

AERIAL PHOTOGRAPHY DATE: APRIL 2015 & JANUARY 2016

MATERIAL SUMMARY

MK. NO.	QTY.	DESCRIPTION
1	1308	42"O.D. X 0.617"W.T., X-70, FUSION BONDED EPOXY
2	2713	42"O.D. X 0.740"W.T., X-70, FUSION BONDED EPOXY
5	80	42"O.D. X 0.888"W.T., X-70, FBE & ARO
		TYPE 1 TEST STATION - PIPELINE
		TYPE 4 TEST STATION - FOREIGN CROSSING

REVISIONS

REV.	BY	DATE	DESCRIPTION
0	HEI	10-15-15	REV 4.0.0 ISSUED TO FERC
1	HEI	04-14-16	FERC DATA REQUEST No.2

APPROVED FOR CONSTRUCTION		
REV.	BY	DATE
.	.	.

APPROVED FOR BIDDING		
REV.	BY	DATE
.	.	.

APPROVED FOR FERC		
REV.	BY	DATE
0	RRR	10-15-15

HOLLAND ENGINEERING
220 Hoover Boulevard, Suite 2
Holland, Michigan 49423-3766
T 616-392-5938 F 616-392-2116
26555 Evergreen Rd. Suite. 430
Southfield, Michigan 48076
T 248-827-7322 F 248-827-7549
www.hollandengineering.com

Mountain Valley PIPELINE

PIPELINE ALIGNMENT

MOUNTAIN VALLEY PROJECT - H600 LINE MEADOW BLUFF DIST., GREENBRIER CO.,W.V. STA. 7180+66 TO STA. 7221+50

HORZ. SCALE: 1" = 200'	
DRAWN BY: HEI(DRF)	02/17/15
DRAFTING CK:	.
ENGINEERING CK:	.
CONSTRUCTION CK:	.
ENVIRONMENTAL CK:.	.
AFE/P.O.NO.:	
HEI PROJECT NO.: 14-10-052	
DRAWING NO.: PA-GRWV-H600-03	
SHEET 150 OF 326	REV. 1
DATE OF PLOT: 04/19/16 12:13 PM	

		7221+50	WV-GR-006 1601 LF 1607 SLOPE	7237+51	WV-GR-009 1398 LF 1399 SLOPE	7251+49
RIGHT-OF-WAY & OWNERSHIP DATA						
DESIGN	PIPE / COATING	7221+50	1			7251+49
	SLOPE DISTANCE		3006'			
	CLASS LOCATION / HCA		1			
ENVIRONMENTAL	CONSTRUCTION EXCLUSION					
	WETLAND / STREAM					
	.					
	.					

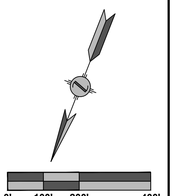

PLAN VIEW

LEGEND

- STUDY CORRIDOR
- PROPOSED 42"PIPELINE
- NON-SURVEYED C/L
- 500' TICK MARK
- EXISTING PIPELINE
- PERMANENT EASEMENT
- WORK SPACE LIMITS
- PERMANENT ACCESS RD
- TEMPORARY ACCESS RD
- ANCILLARY SITE
- COUNTY LINE
- PROPERTY LINE
- ROAD RIGHT-OF-WAY
- FENCE LINE
- OVERHEAD POWER
- OVERHEAD TELEPHONE
- C/L ROAD
- C/L RAILROAD
- DELINEATED STREAM
- DELINEATED WETLAND
- BARRACADE FENCE
- PI SYMBOL
- PROPOSED TEST STATION
- MAILBOX
- LINE MARKER - VENT PIPE
- POWER/TELE POLE
- SIGN
- TOWER LEG
- TREE
- GUY ANCHOR
- TANK
- GAS VALVE
- WELL - GAS/OIL/WATER/ MONITORING
- POST - GATE/FENCE
- ELEC/GAS/WTR METER
- PEDESTAL - UTILITY
- MH - SANITARY/WATER
- CATCH BASIN - CULVERT
- ADDITIONAL TEMPORARY WORK SPACE(ATWS)
- ABOVE GROUND FACILITY
- LIMITS OF DISTURBANCE

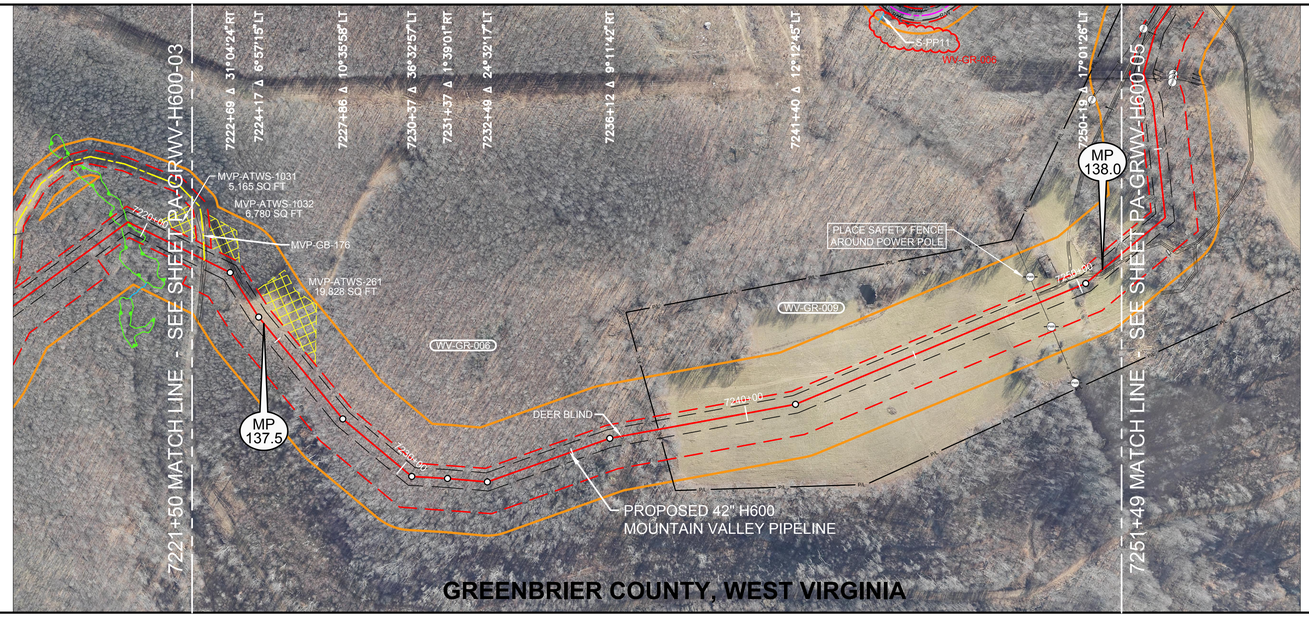

AERIAL PHOTOGRAPHY DATE: APRIL 2015 & JANUARY 2016

REFERENCE DRAWINGS

DRAWING NO.	DESCRIPTION

HORIZONTAL STATIONING

7221+50 MATCH LINE
7222+82 EDGE OF DIRT
7221+88 ACCESS RD – TEMPORARY(MVP-GB-176)
7221+96 EDGE OF DIRT
7236+43 DEER BLIND
7236+46 DEER BLIND
7237+51 PROPERTY LINE
7248+82 OHP LINE, POWER POLE 76'LT
7248+83 POWER POLE - 74'RT
7249+26 METAL TUBE – 4"HOLLOW PIPE 60'RT
7250+50 EDGE OF DIRT
7250+57 C/L FIELD ROAD(DIRT)
7250+64 EDGE OF DIRT
7251+49 MATCH LINE

WORK SPACE

- PROPOSED PIPELINE
- EXISTING PIPELINE
- ACCESS ROAD TEMPORARY WORK SPACE
- PERMANENT EASEMENT
- TEMPORARY WORK SPACE(TWS)
- ADD. TEMPORARY WORK SPACE(ATWS)

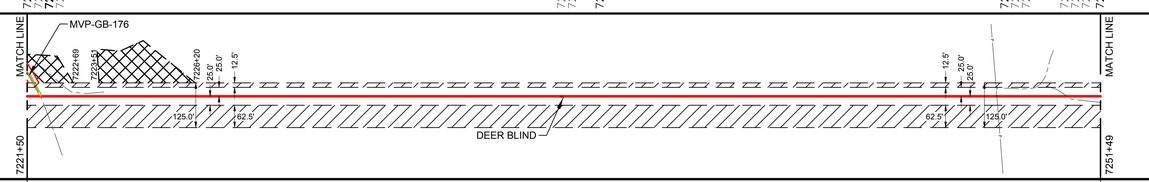

CONSTRUCTION METHOD

CONSTRUCTION METHOD KEY

1 - TYPICAL R/W CONFIGURATION
2 - TYPICAL R/W CONFIGURATION
3 - TYPICAL "SKINNEY" FOR WATER BODY
4 -
5 -
6 -
7 -
8 -
9 -
10 -
11 -
12 -
13 -
14 -
15 -
16 -

PROFILE

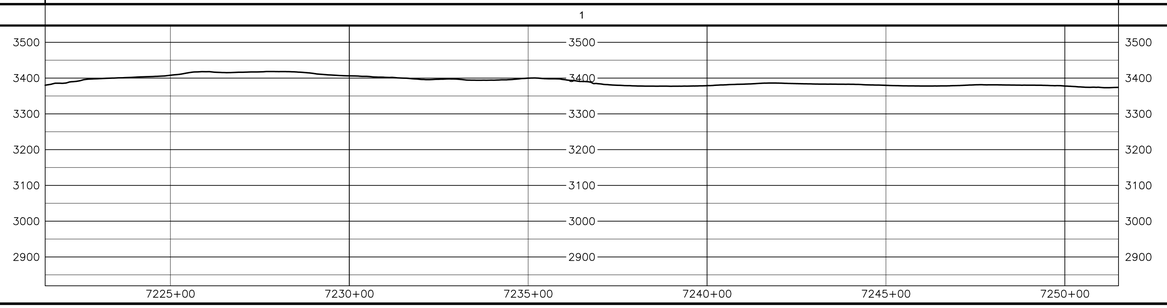

REV 4.0.0 - ISSUED TO FERC

HOLLAND ENGINEERING
220 Hoover Boulevard, Suite 2 | 26895 Evergreen Rd, Suite 430
Holland, Michigan 49423-3786 | Southfield, Michigan 48076
T 616.396.0065 F 616.796.0247 | T 248.557.7222 F 248.557.7949
www.hollandengineering.com

REVISIONS

REV.	BY	DATE	DESCRIPTION
0	HEI	10-15-15	REV 4.0.0 ISSUED TO FERC
1	HEI	04-12-16	FERC DATA REQUEST No.2

MATERIAL SUMMARY

MK. NO.	QTY.	DESCRIPTION
	3006	42"O.D. X 0.617"W.T. X70, FBE BONDED EPOXY
1	ALL	TYPE 1 TEST STATION - PIPELINE
		TYPE 4 TEST STATION - FOREIGN CROSSING

APPROVED FOR CONSTRUCTION		
REV.	BY	DATE
-	-	-

APPROVED FOR BIDDING		
REV.	BY	DATE
-	-	-

APPROVED FOR FERC		
REV.	BY	DATE
0	HRR	10-15-15

Mountain Valley PIPELINE

PIPELINE ALIGNMENT

MOUNTAIN VALLEY PROJECT - H600 LINE
MEADOW BLUFF DIST., GREENBRIER CO.,W.V.
STA. 7221+50 TO STA. 7251+49

HORZ. SCALE: 1" = 200'	
DRAWN BY: HEI(DRF)	02/17/15
DRAFTING CK:	.
ENGINEERING CK:	.
CONSTRUCTION CK:	.
ENVIRONMENTAL CK:	.
AFE/P.O.NO.:	
HEI PROJECT NO.:	14-10-052
DRAWING NO.:	PA-GRWV-H600-04
SHEET 151 OF 326	REV. 1
DATE OF PLOT: 04/19/16 12:14 PM	