






















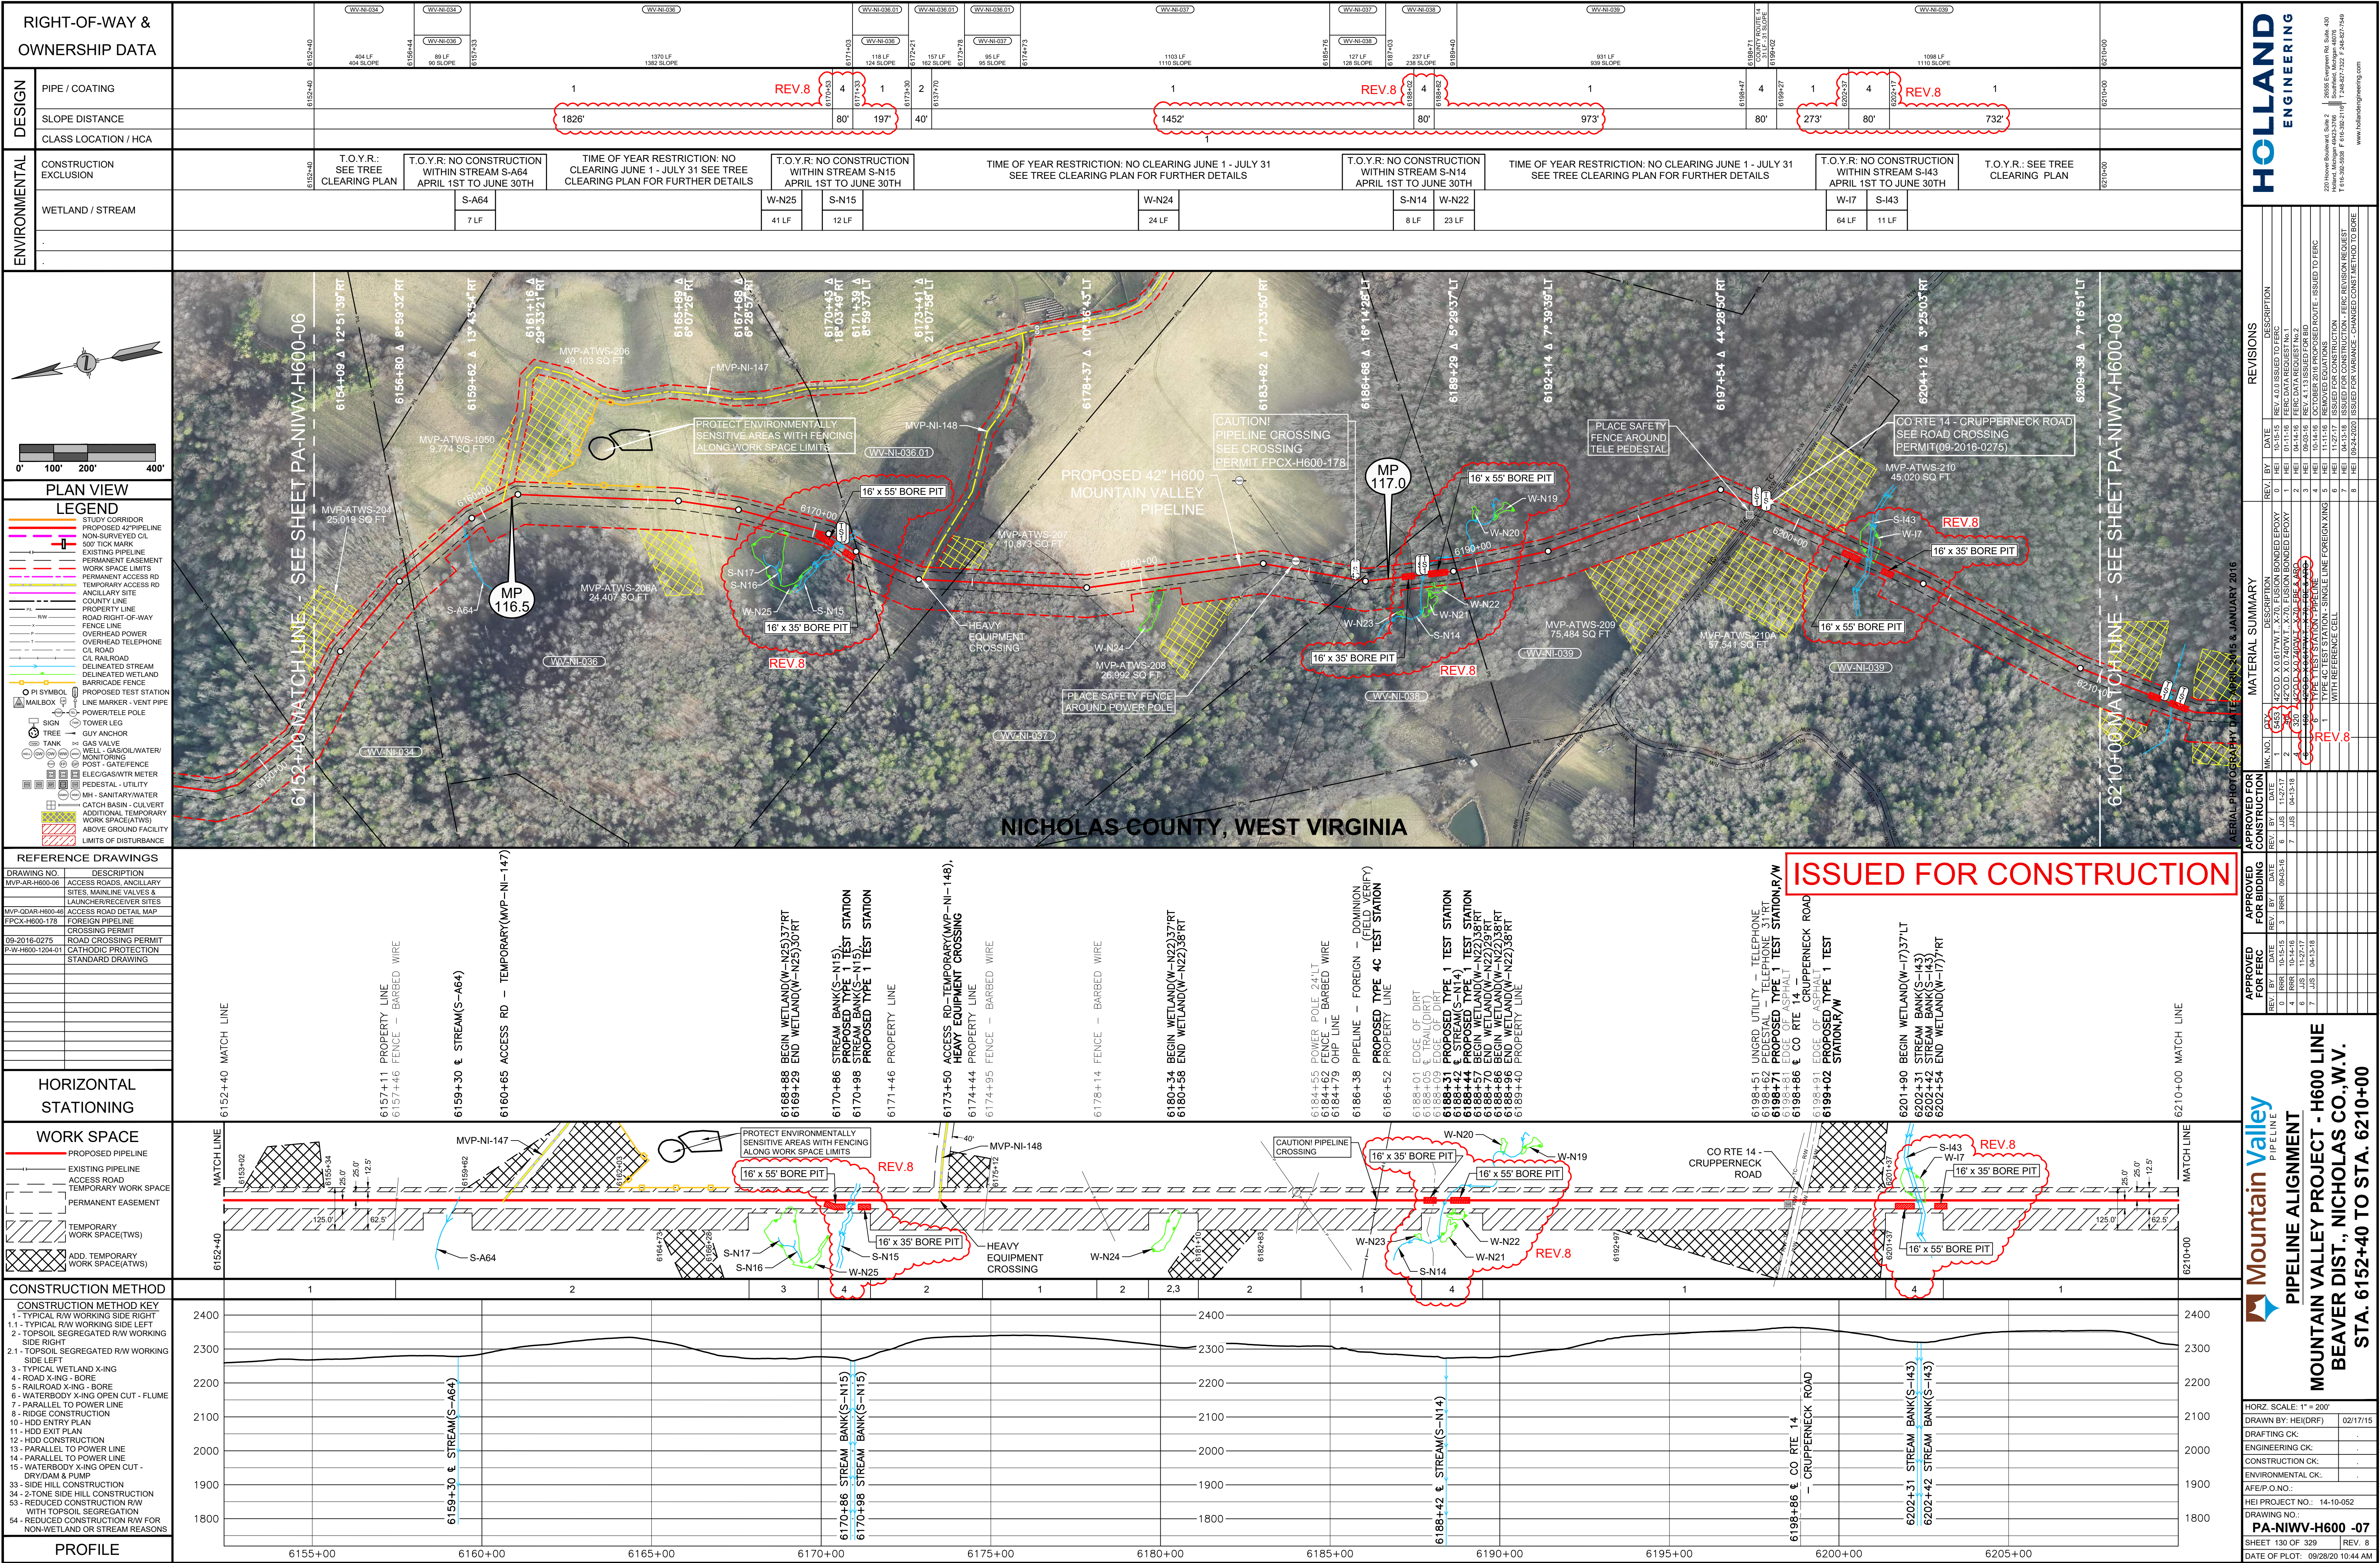



[illegible]















RIGHT-OF-WAY & OWNERSHIP DATA

DESIGN

PIPE / COATING

SLOPE DISTANCE

CLASS LOCATION / HCA

ENVIRONMENTAL

CONSTRUCTION EXCLUSION

WETLAND / STREAM

PLAN VIEW

LEGEND

REFERENCE DRAWINGS

HORIZONTAL STATIONING

WORK SPACE

CONSTRUCTION METHOD

PROFILE

GREENBRIER COUNTY, WEST VIRGINIA

ISSUED FOR CONSTRUCTION

Mountain Valley PIPELINE

PIPELINE ALIGNMENT

MOUNTAIN VALLEY PROJECT - H600 LINE

MEADOW BLUFF DIST., GREENBRIER CO., W.V.

STA. 7411+08 TO STA. 7469+05

HORIZ. SCALE: 1" = 200'

DRAWN BY: HEI(DRF) 02/17/15

DRAFTING CK:

ENGINEERING CK:

CONSTRUCTION CK:

ENVIRONMENTAL CK:

A/E/P/O.N.O.:

HEI PROJECT NO.: 14-10-052


DRAWING NO.: PA-GRWV-H600-07

SHEET 155 OF 329

DATE OF PLOT: 02/16/21 8:01 AM

REV. 9



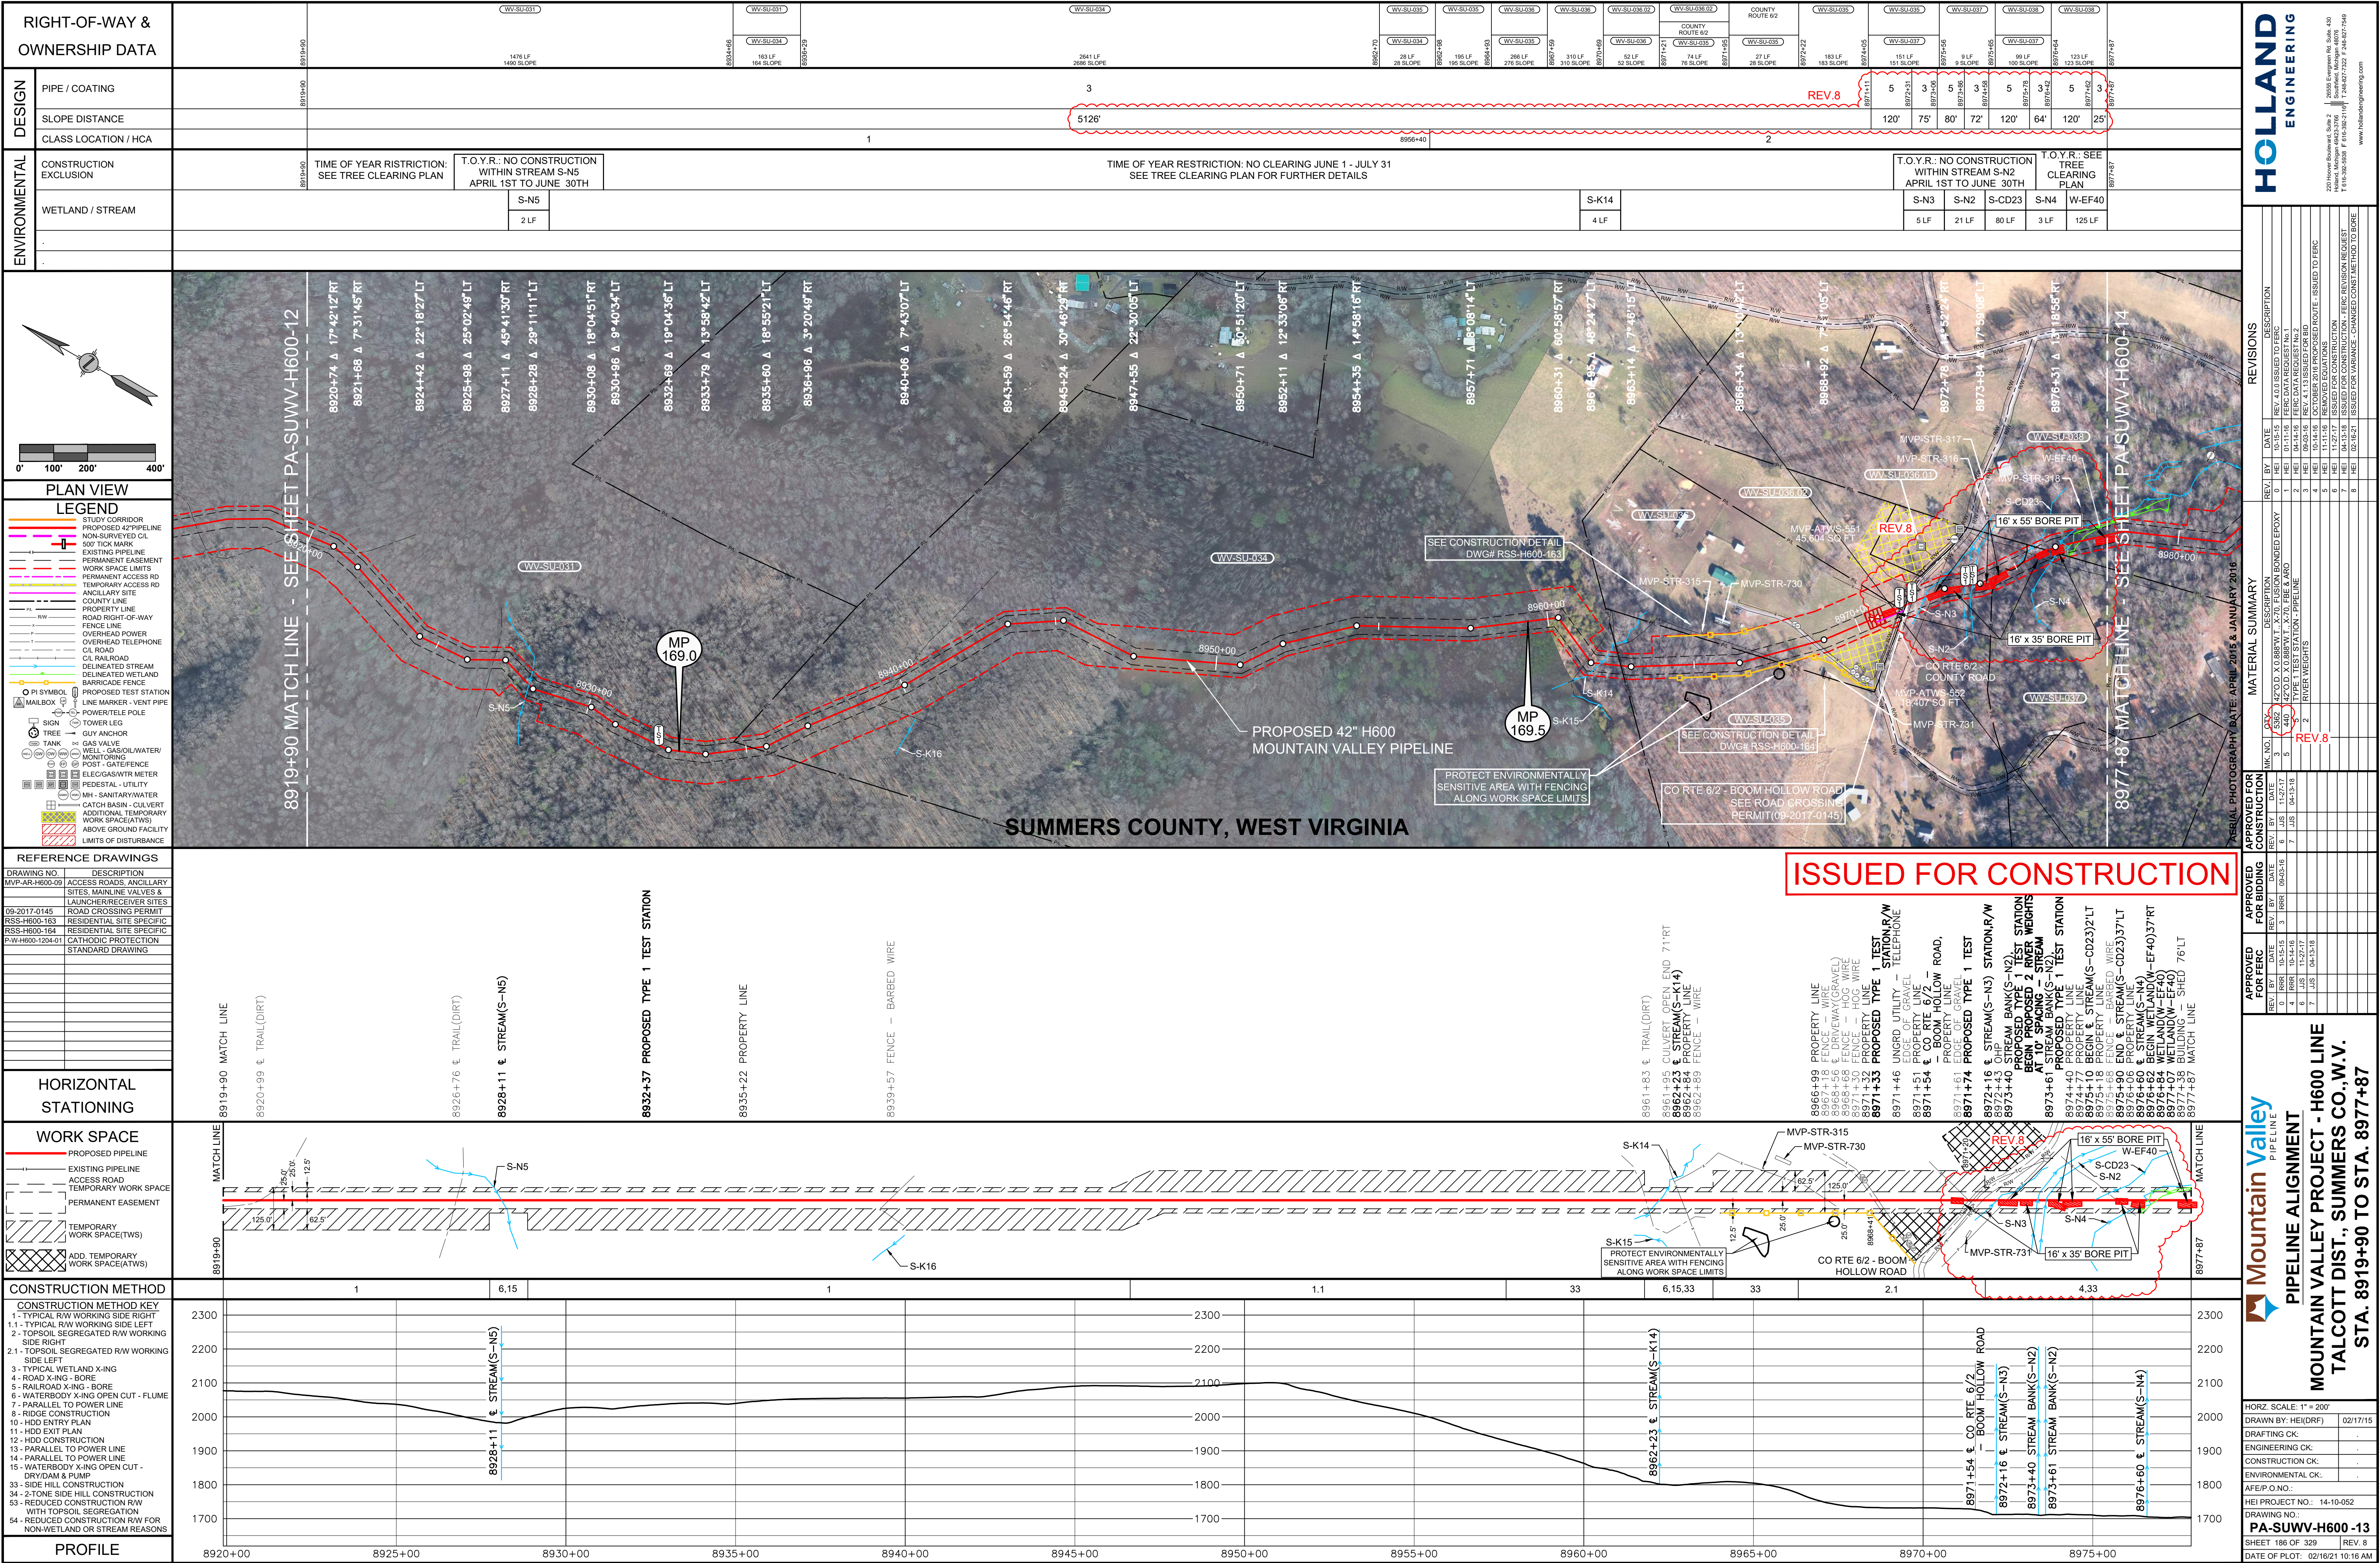











[illegible]



























RIGHT-OF-WAY & OWNERSHIP DATA

DESIGN

PIPE / COATING

SLOPE DISTANCE

CLASS LOCATION / HCA

ENVIRONMENTAL

CONSTRUCTION EXCLUSION

WETLAND / STREAM

PLAN VIEW

LEGEND

REFERENCE DRAWINGS

HORIZONTAL STATIONING

WORK SPACE

CONSTRUCTION METHOD

CONSTRUCTION METHOD KEY

PROFILE

ISSUED FOR CONSTRUCTION

REVISIONS

MATERIAL SUMMARY

APPROVED FOR CONSTRUCTION

APPROVED FOR PERC

Mountain Valley PIPELINE

PIPELINE ALIGNMENT

MOUNTAIN VALLEY PROJECT - H600 LINE

NEWPORT PRECINCT, GILES CO., VA.

STA. 11143+85 TO STA. 11201+90

HORIZ. SCALE: 1" = 200'

DRAWN BY: HEI(DRF) 02/17/15

DRAFTING CK:

ENGINEERING CK:

CONSTRUCTION CK:

ENVIRONMENTAL CK:

A/E/P O.N.O.:

HEI PROJECT NO.: 14-10-052

DRAWING NO.: PA-GIVA-H600 -16

SHEET 232 OF 329 REV. 8

DATE OF PLOT: 5/8/20 11:12 AM



